

brecknort
Engineering
 1735 E. ft. Lowell rd. #112
 Tucson Arizona 85719
 520.882.9944

Amphitheater Public Schools
 Canyon del Oro High School
 Fire Lane



PROJECT NO. 17.14.43
 DATE NOVEMBER 2019
 SHEET NO. 1 OF 1
 SHEET TITLE: STANDARD DETAIL
 STANDARD DETAIL: CONCRETE HEADER
 DRAWN BY: [Signature]
 CHECKED BY: [Signature]
 APPROVED BY: [Signature]




Civil
Grading Plan
C2.0

○ SITE KEYNOTES

- 1 SAWCUT 2' MIN TO PROVIDE NEAT EDGE. TACK, TRIM, AND JOIN TO MATCH EXISTING PAVEMENT.
- 2 INSTALL ASPHALT CONCRETE PAVEMENT SECTION PER DETAIL B THIS SHEET.
- 3 INSTALL CONCRETE HEADER PER PAG STD DTL 213.
- 4 EXISTING LIGHT POLE TO REMAIN IN PLACE.
- 5 EXISTING ELECTRIC PULL BOX TO BE ADJUSTED TO GRADE.
- 6 EXISTING CONCRETE VERTICAL CURB TO REMAIN.
- 7 EXISTING CONCRETE PAD, MATCH PAVEMENT GRADE TO EXISTING.
- 8 EXISTING CONCRETE SIDEWALK TO REMAIN.
- 9 EXISTING BROKEN GATE TO BE REMOVED AND DISPOSED BY OWNER.




SCALE: 1" = 20'
 C.I. = 1"

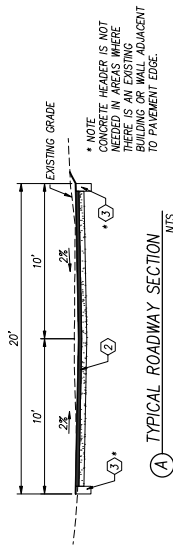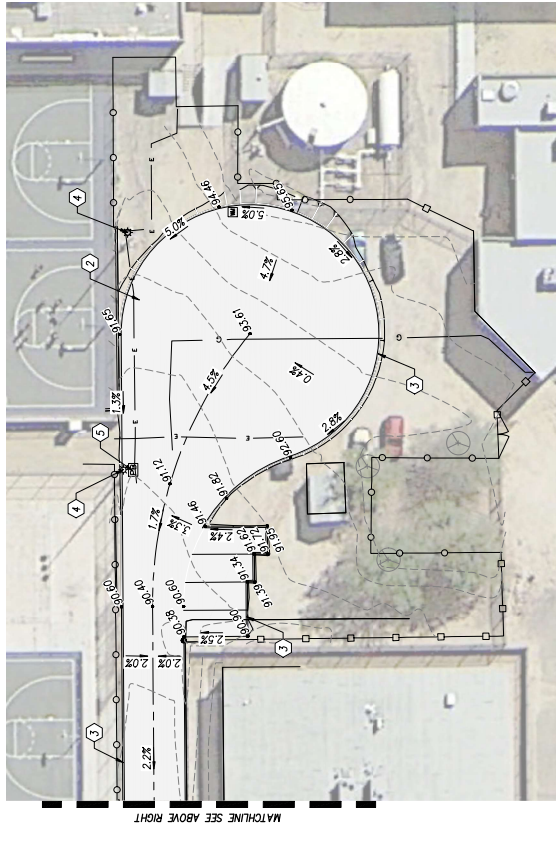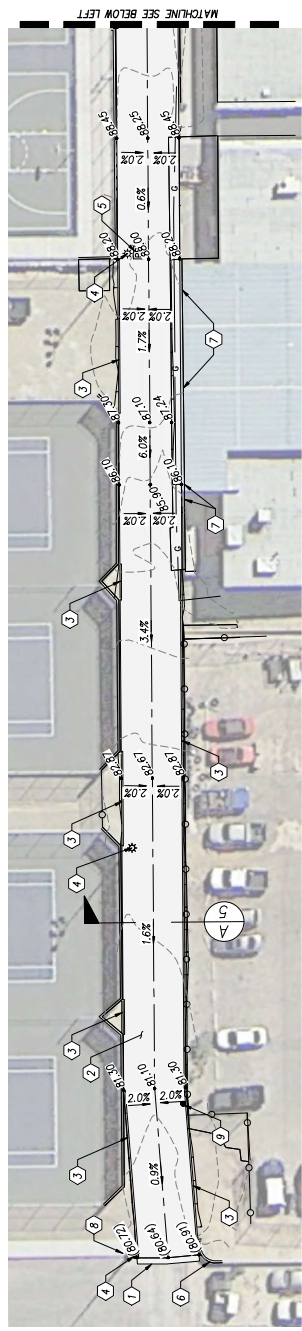


• NOTE
 CONCRETE HEADER IS NOT
 NEEDED IN AREAS WHERE
 THERE IS AN EXISTING
 BUILDING OR WALL ADJACENT
 TO PAVEMENT EDGE.

○ A TYPICAL ROADWAY SECTION N/S

 

○ B TYPICAL PAVEMENT SECTION N/S

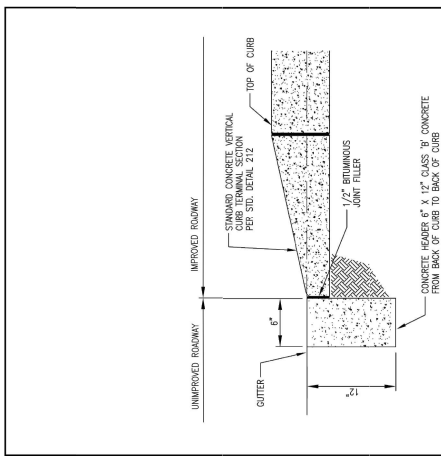

DETAIL NO.	STANDARD DETAIL	ASSUED
213	CONCRETE HEADER	10/28
SHEET 1 OF 1		7/702



EEC
 Engineering and Environmental Consultants, Inc.
 1555 E. McDowell Rd., Suite 100, Mesa, Arizona 85194
 Tel: 520.321.4625 Fax: 520.321.0333
 EEC JOB No. 19028