



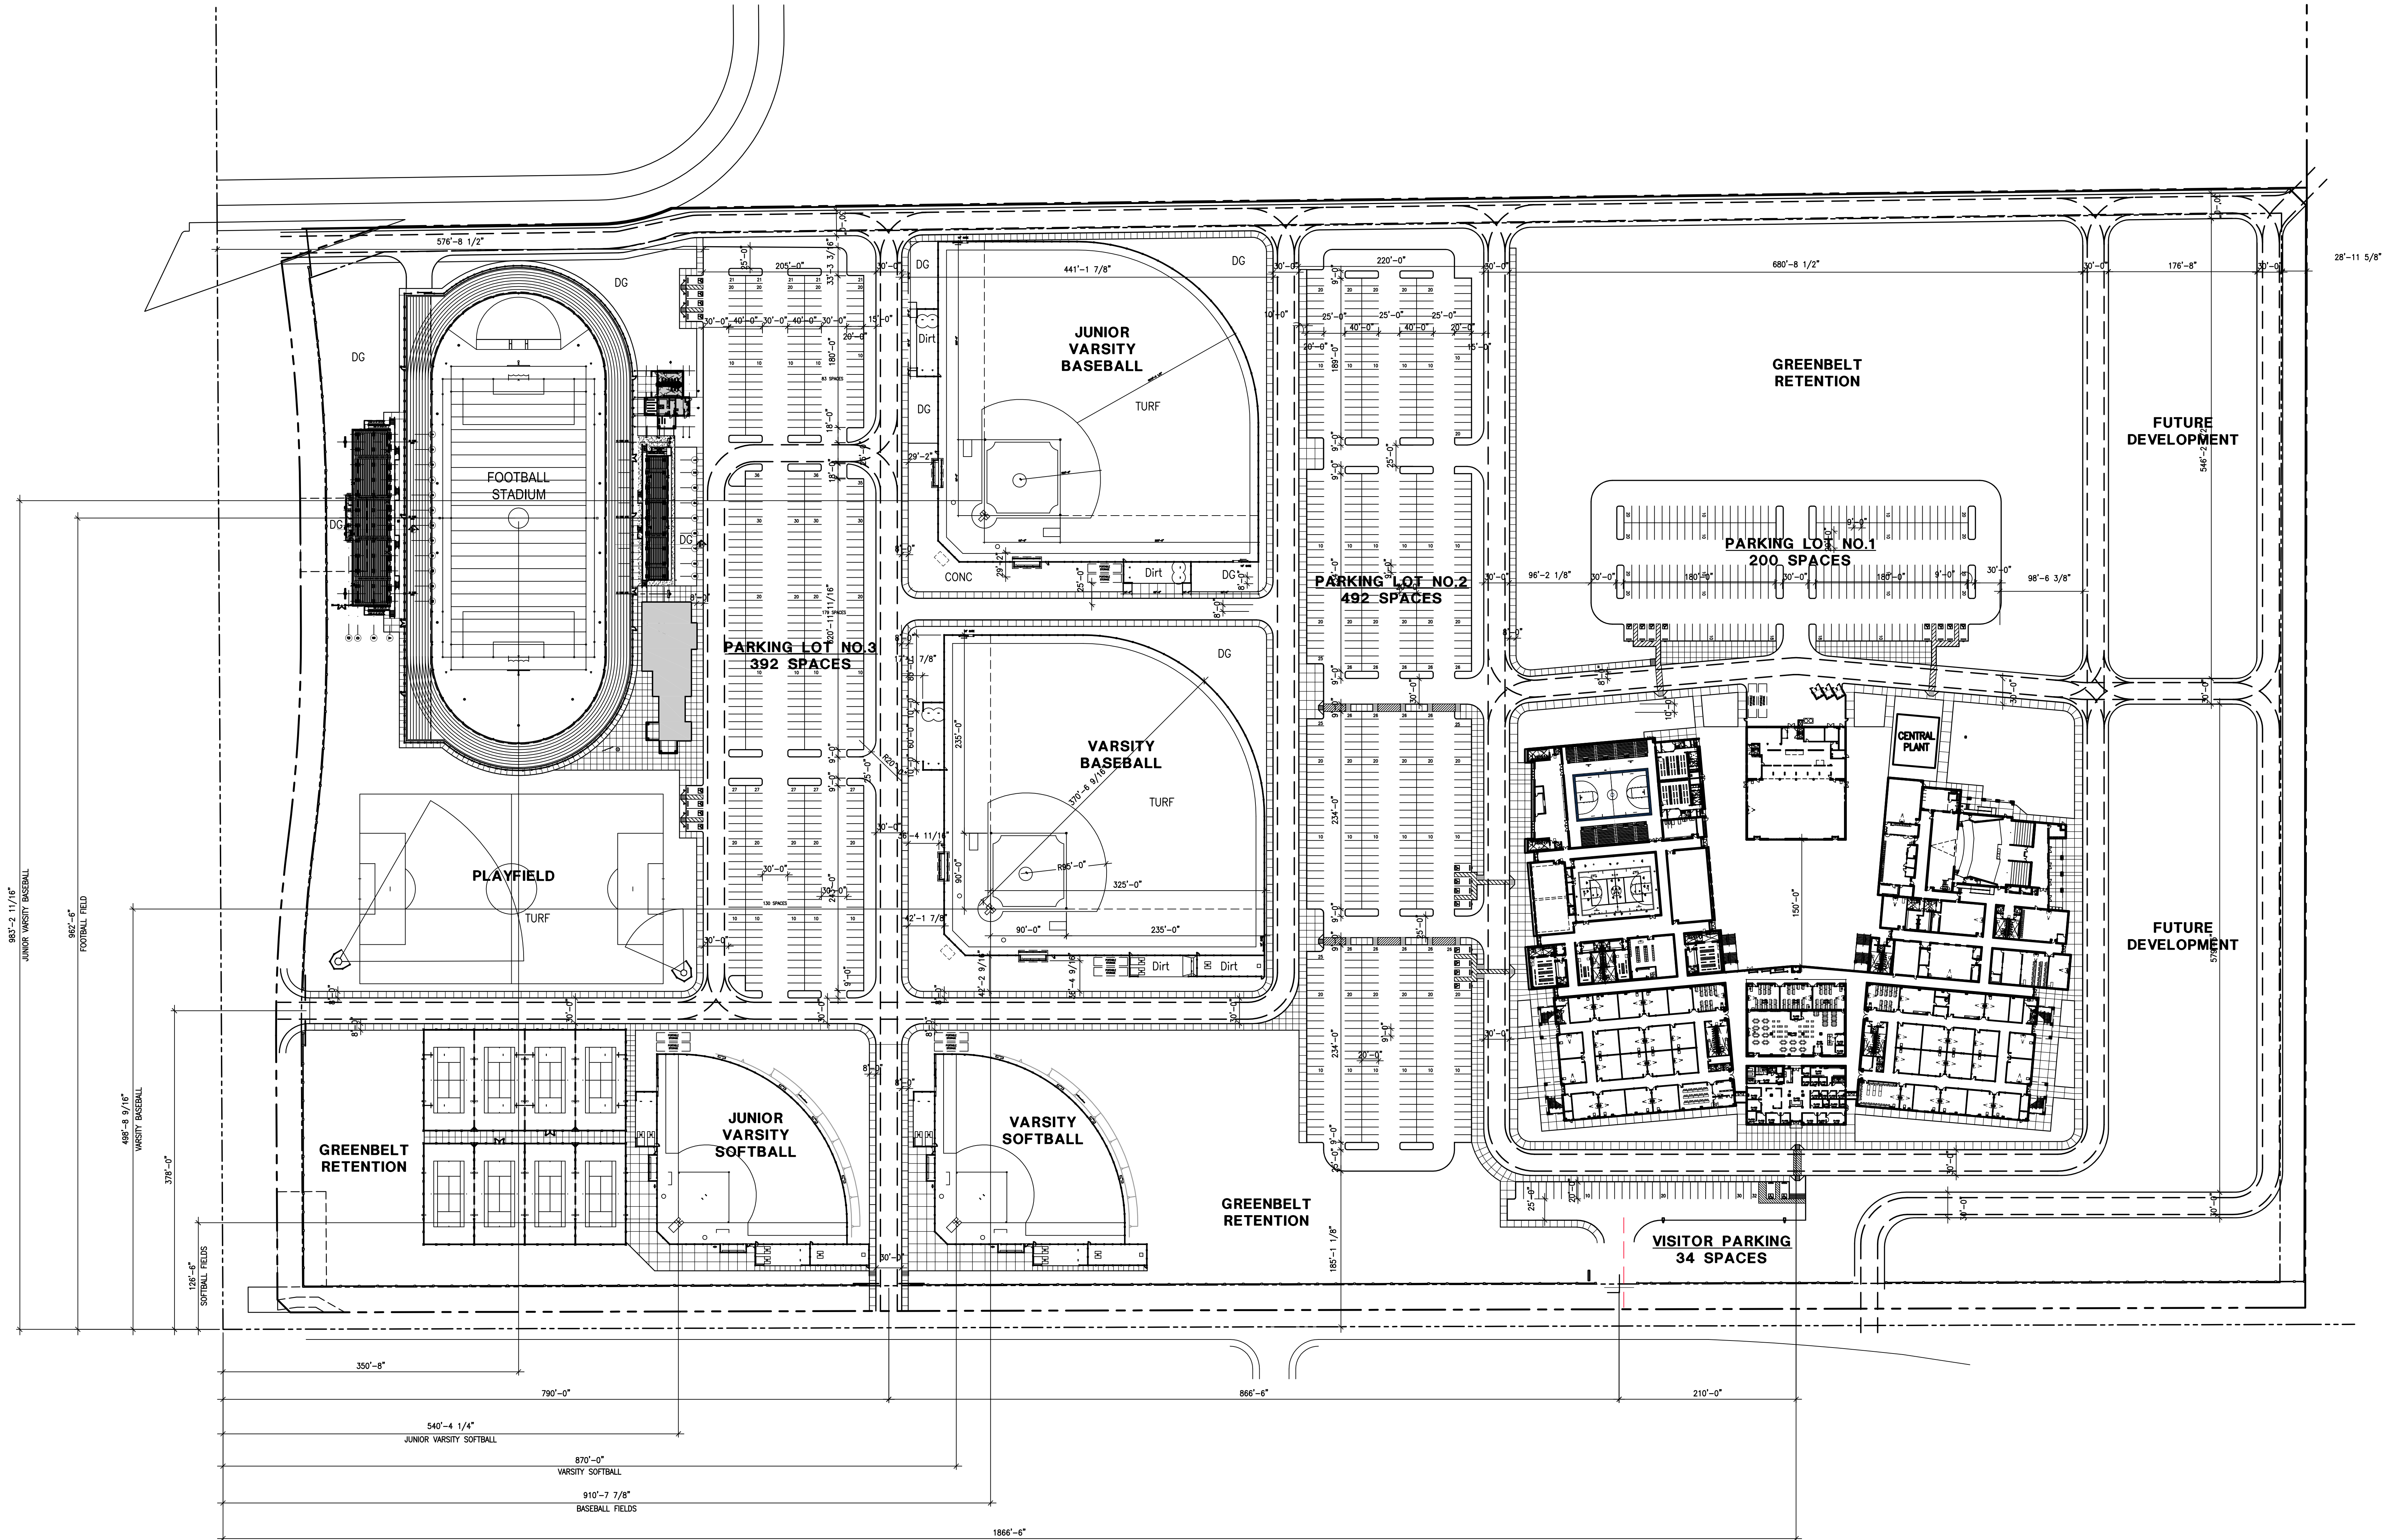

1 CHANDLER HIGH SCHOOL NO. 7
OVERALL SITE PLAN

0 40' 80' 160' 320'

SCALE: 1" = 80'-0"

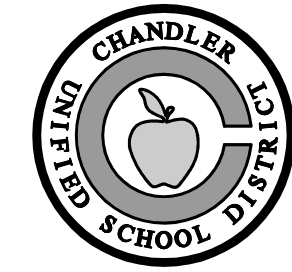

CHANDLER UNIFIED SCHOOL DISTRICT NO. 80
HIGH SCHOOL NO. 7
GILBERT RD. AND BROOKS FARM RD.
GILBERT, ARIZONA

PRELIMINARY
NOT FOR
CONSTRUCTION
OR
RECORDING

Job No. 1913
Drawn A/JD
Checked BRS
Date 10-07-19
Revised

PRELIM
SET

HDA ARCHITECTS, LLC.
459 N. Gilbert Road, Suite C-200, GILBERT, AZ 85234
TEL: (480) 539 8800 FAX: (480) 539 8608

OVERALL SITE PLAN



Sheet No.

A101