


BIM 360/30-21129-00 Litchfield White Tanks Learning Center/30-21129-00 AR_LWTL_C_2020.rvt
10/5/2021 2:06:45 PM

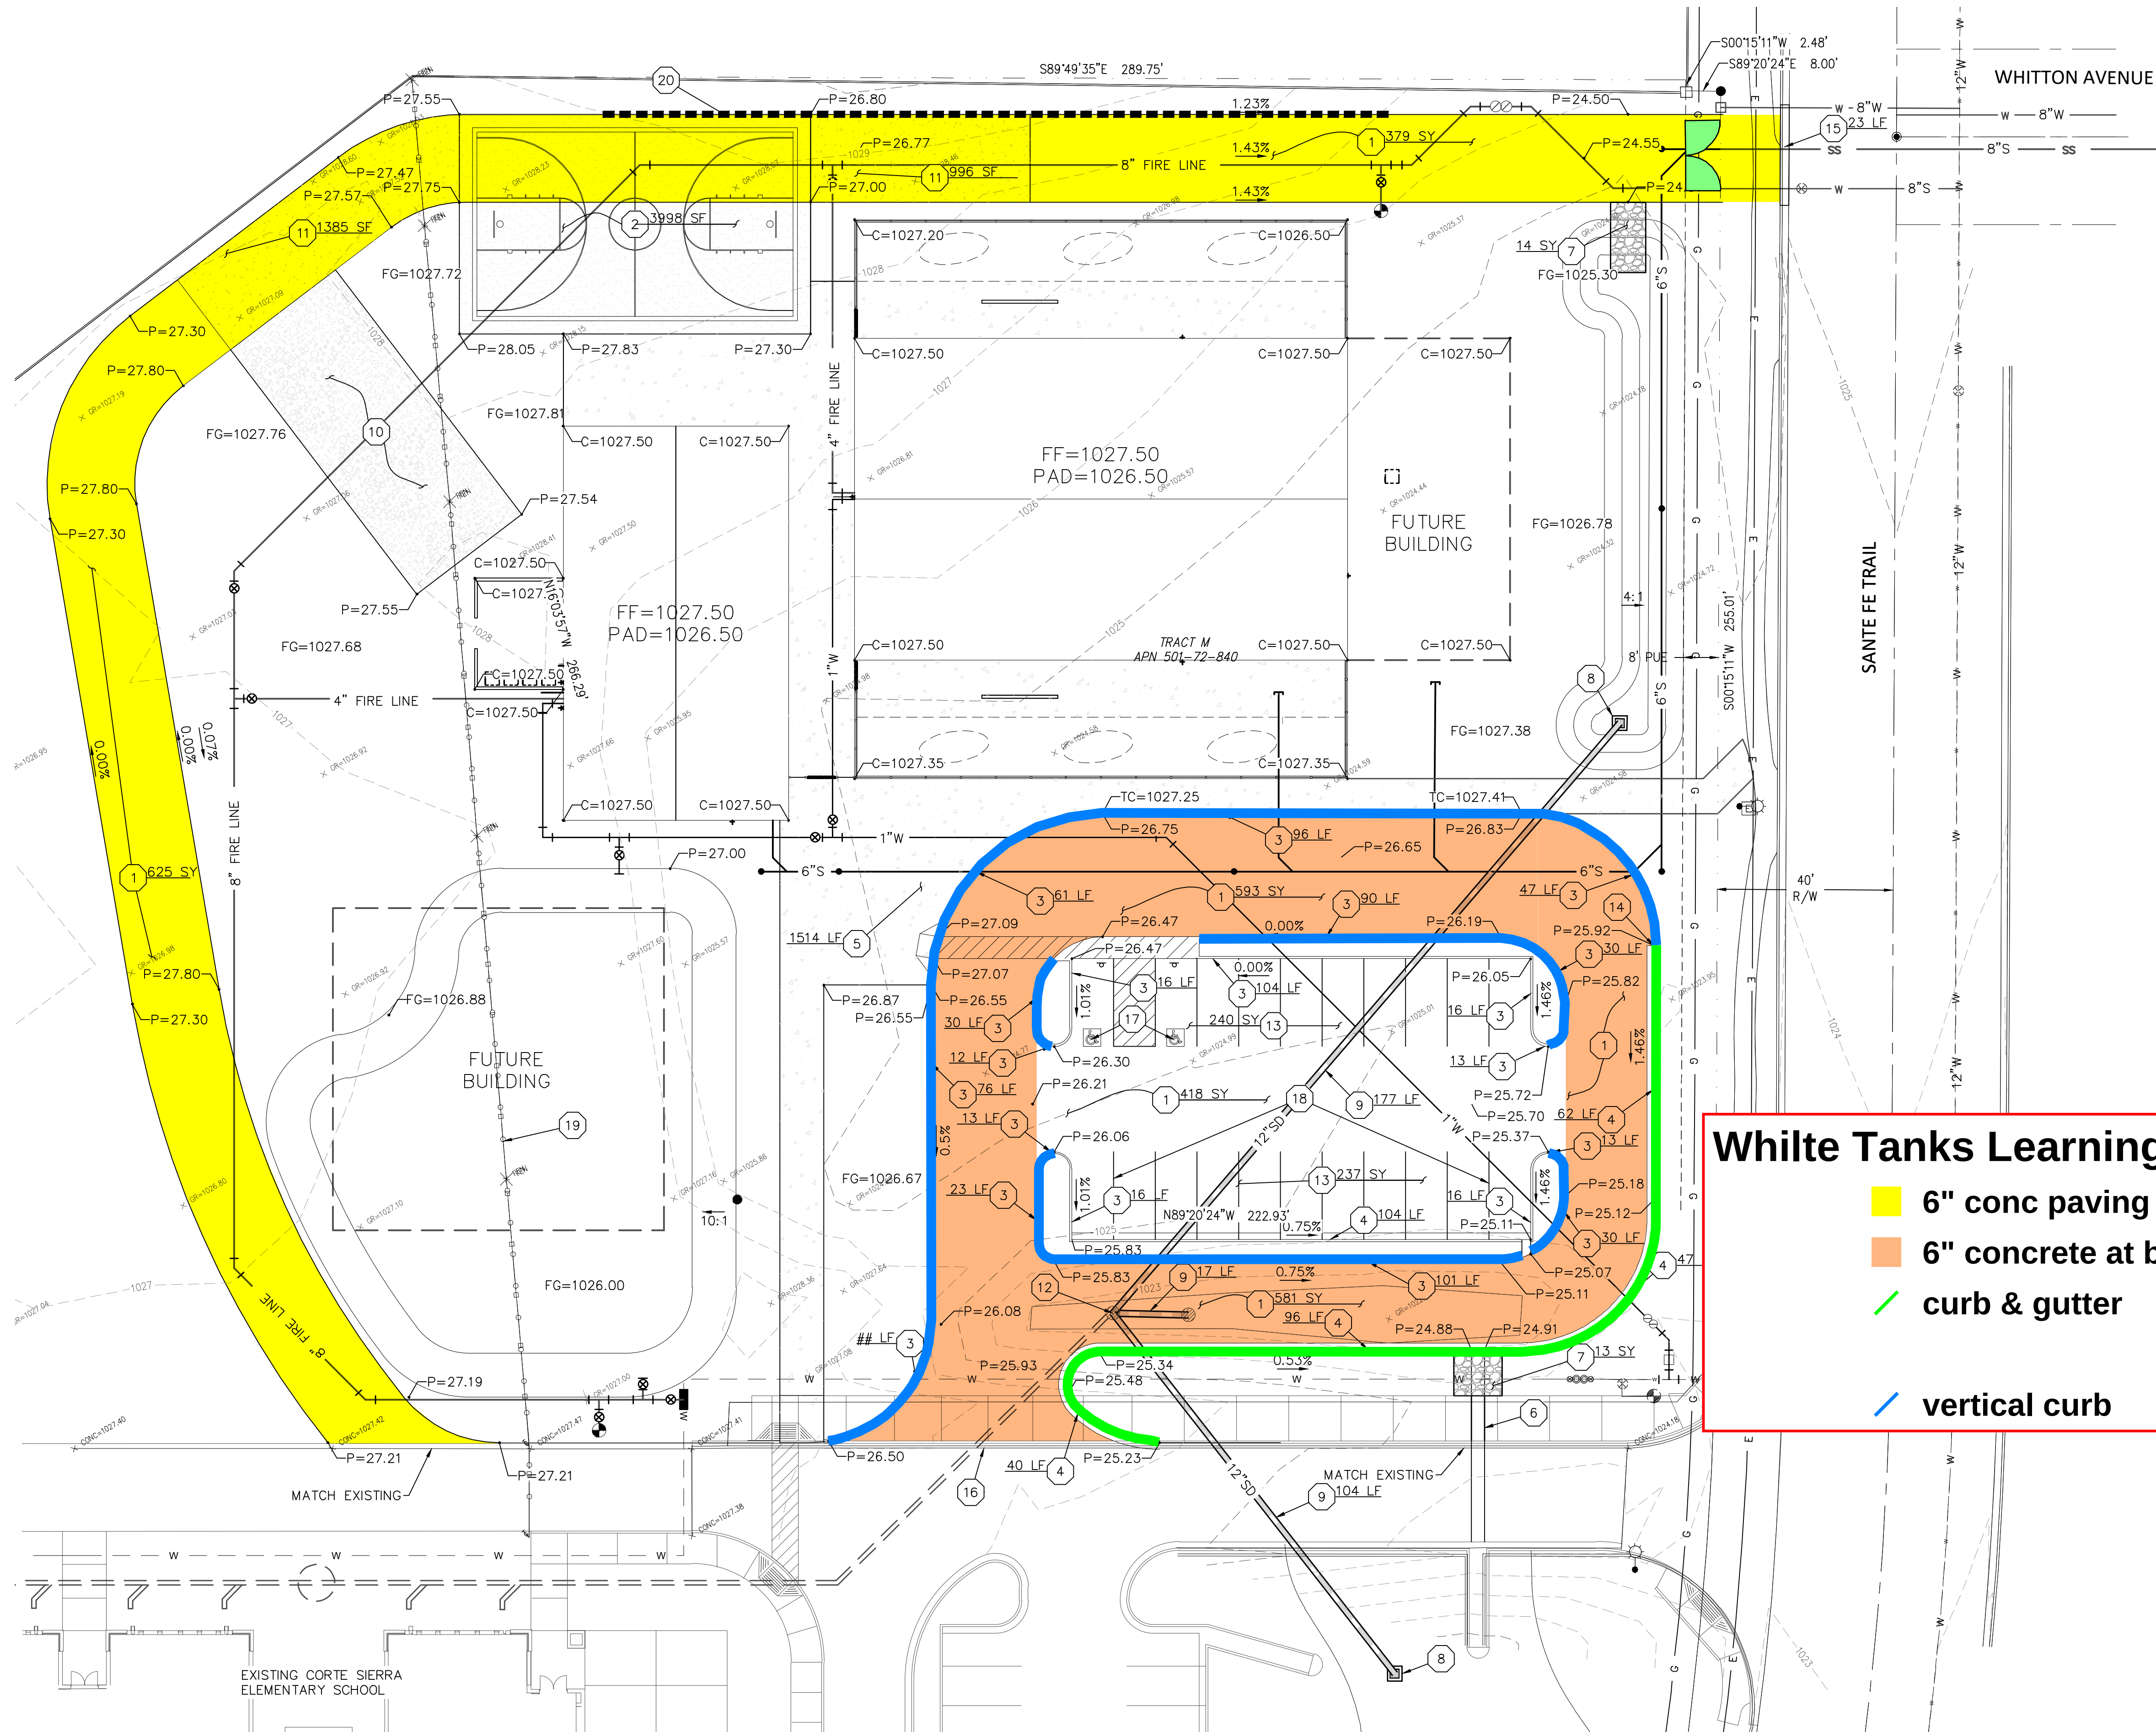

White Tanks Learning Center - Adj Ways Work

- 6" conc paving on 6" abc
- 6" concrete at bus turnaround/firelane
- curb & gutter
- vertical curb

PAVING CONSTRUCTION NOTES


1. INSTALL ASPHALTIC PAVEMENT PER SECTION #1 ON SHT CD1.2 2596 SY
2. CONSTRUCT CONCRETE BASKETBALL COURT 3998 SF
SEE ARCHITECTURAL PLANS FOR DETAILS
3. INSTALL 6" SINGLE CURB PER MAG STD DTL 222, TYPE A 803 LF
4. INSTALL 6" VERTICAL CURB & GUTTER PER MAG STD DTL 220-1, TYPE A 349 LF
5. INSTALL CONCRETE SIDEWALK PER DETAIL ON SHEET CD1.2 1514 SF
6. INSTALL CONCRETE SCUPPER PER MAG STD 206-3 SHEET CD1.2 1 EA
7. INSTALL GROUTED RIP-RAP EROSION CONTROL D50=6", 12" THICK. COLOR AND TYPE PER LANDSCAPE PLANS 27 SY
8. INSTALL CATCH BASIN TYPE F PER MAG STD DTL 535 2 EA
9. INSTALL 12" PVC 298 LF
10. REFER TO ARCHITECTURAL PLANS FOR PLAYGROUND INFORMATION
11. INSTALL CONCRETE PAVEMENT PER SECTION #3 ON SHEET CD1.2 2381 SF
12. RAISE EXISTING DRYWELL AND INTERCEPTOR CHAMBER TO PROPOSED GRADE. REMOVE EXISTING CONE, INSERT RISER AND REPLACE CONE
13. INSTALL ASPHALTIC PAVEMENT PER SECTION #2 ON SHEET CD1.2 477 SY
14. INSTALL CURB TRANSITION PER MAD STD DTL 221 1 EA
15. REMOVE EXISTING CURB AND GUTTER, REPLACE WITH MOUNTABLE CURB PER MAG STD DTL 220-2, TYPE E 23 LF
16. REMOVE CURB, GUTTER, AND SIDEWALK
17. ADA SIGN
18. PAINT STRIPES
19. REMOVE EXISTING FENCE

20 10 0 20 40
GRAPHIC SCALE
1" = 20'

N

Call at least two full working days before you begin excavation.
ARIZONA 811
Arizona Blue Stakes, Inc.
Dial 8-1-1 or 1-800-STAKE-IT (782-5348)
In Maricopa County: (602) 263-1100

Preliminary
10/22/2021 4:06:26 PM
[Signature]

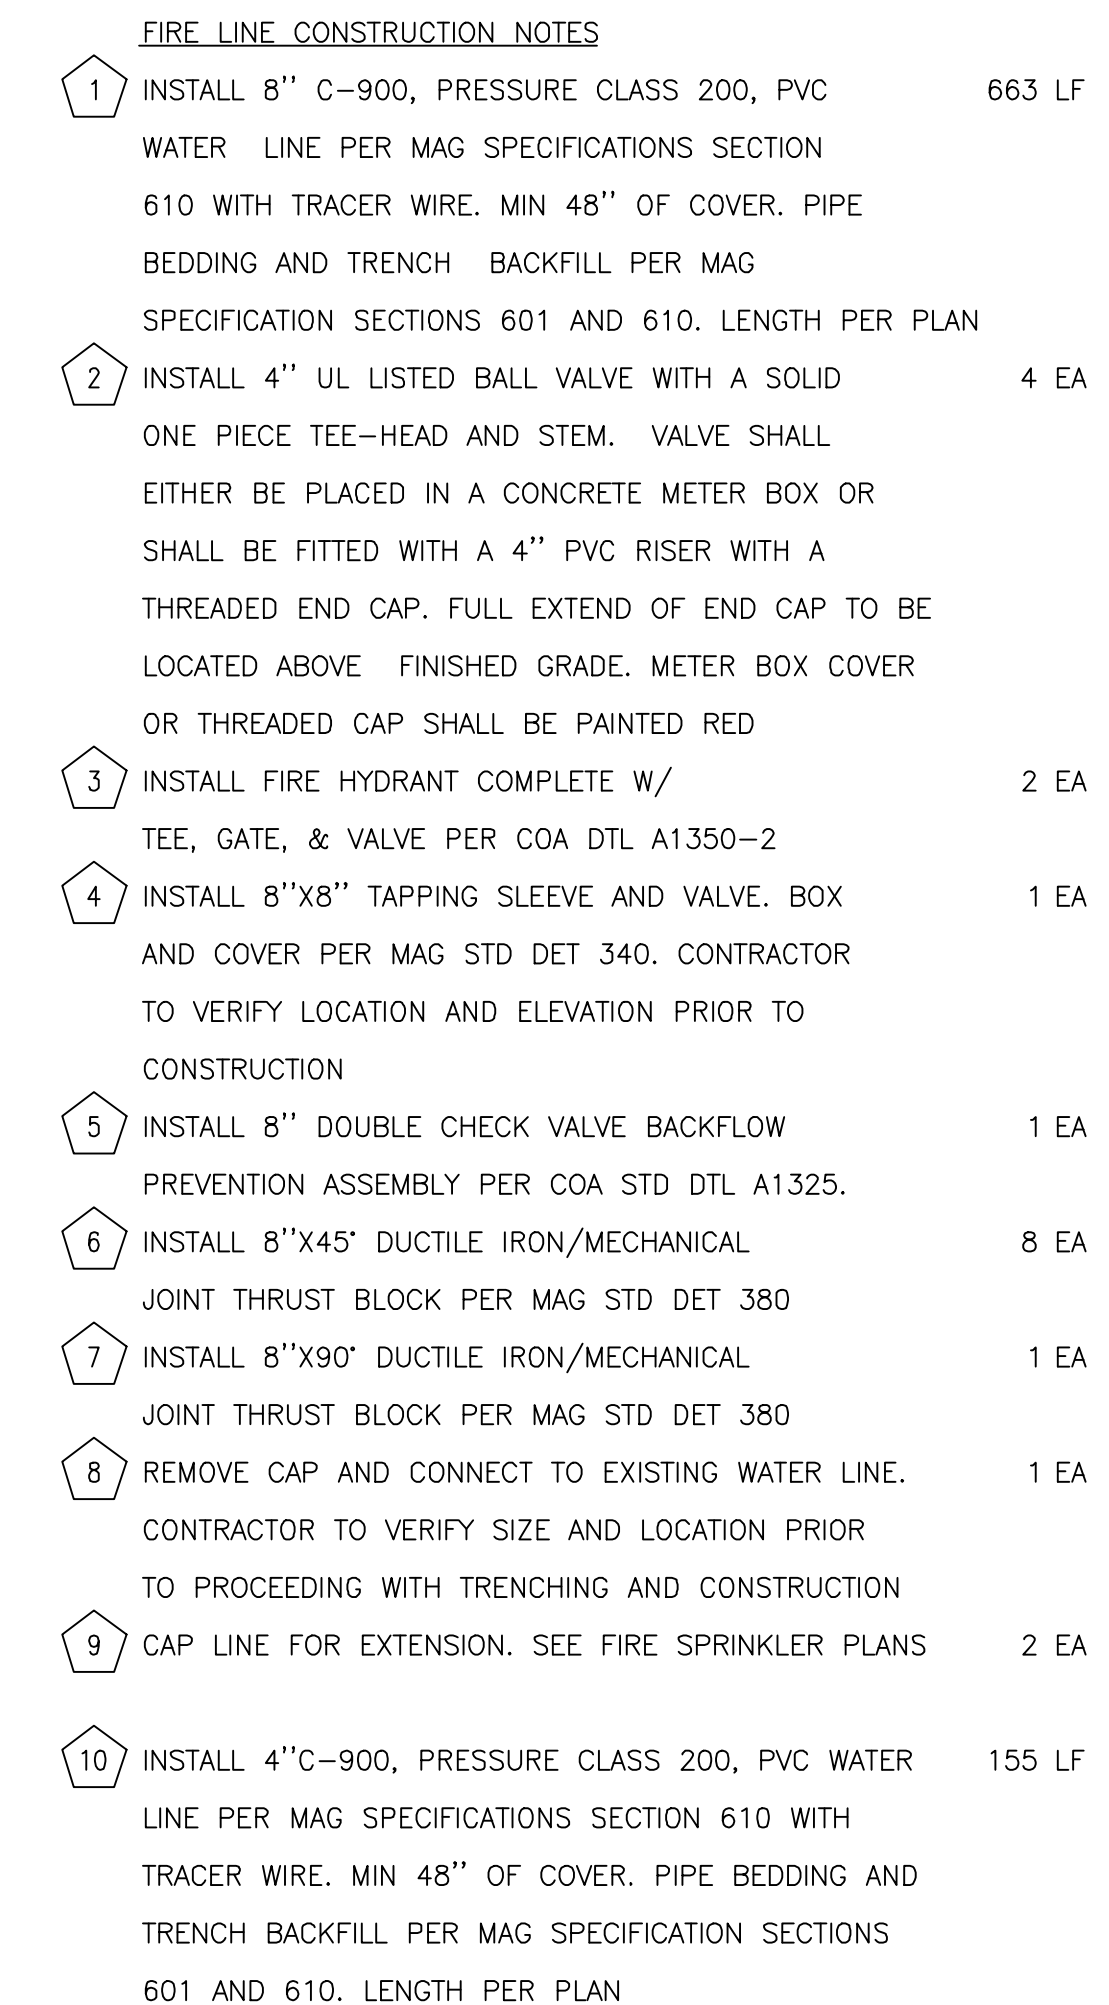

- 4" ball valve
- 4" fireline
- 8" double check backflow
- 8" fire line
- 8"x8" tapping sleeve
- fire hydrant

