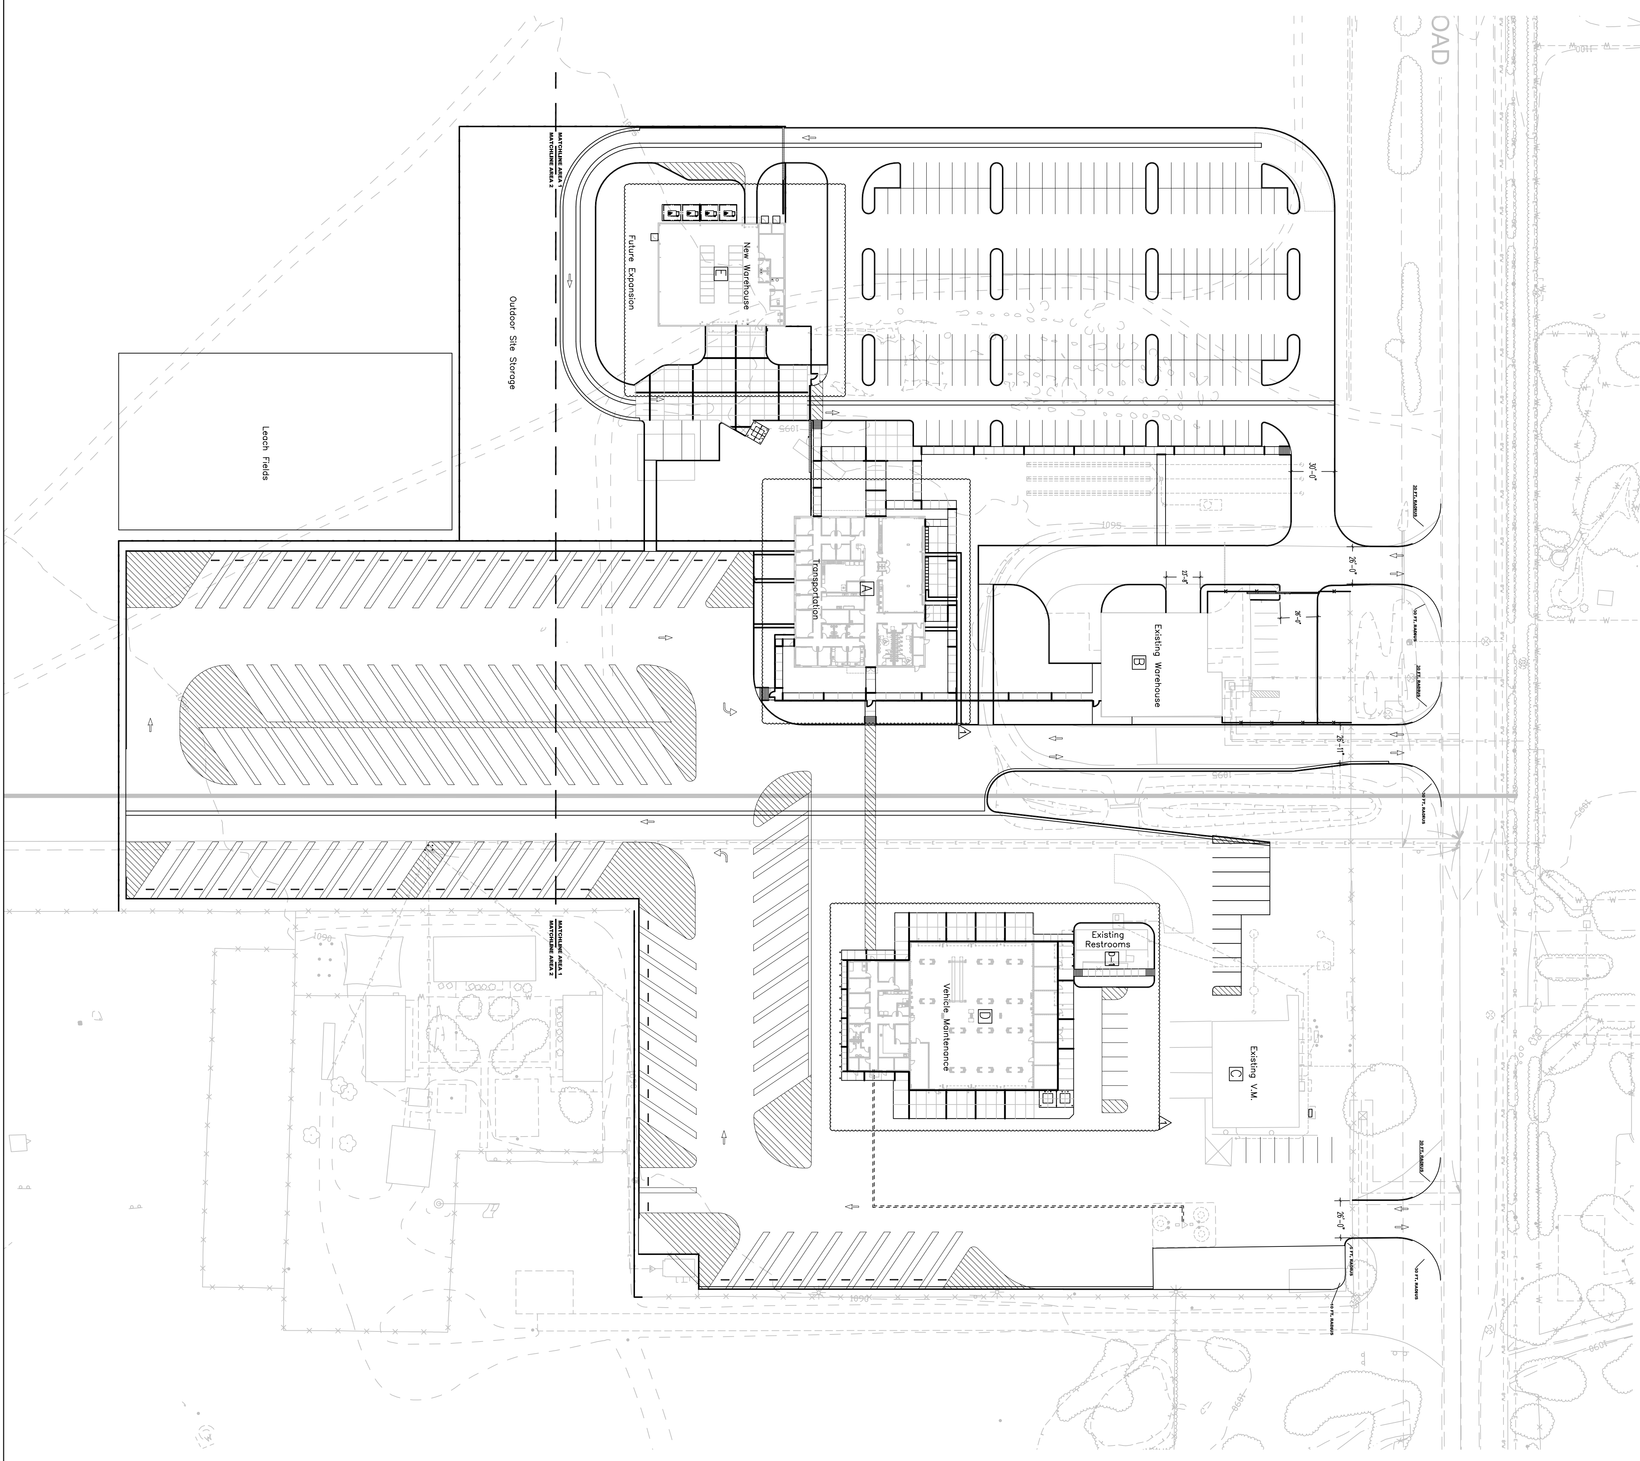

NORTH

SCALE 1" = 50'-0"

OVERALL SITE LAYOUT PLAN

ATTACHMENT L-4 TO
ADDENDUM NO. ADD-1
DATED JULY 15, 2016

DLR Group
Architecture Engineering Planning Interiors

AS1.0

⚠7/15/16 ADD-01

30-15119-00
June 29, 2015

OVERALL SITE LAYOUT PLAN
LITCHFIELD ESD
SUPPORT SERVICES FACILIES

REGISTERED LANDSCAPE ARCHITECT
62535
DAVID H. CONTAG
Date Signed 7-15-16

©2015. DLR Group Inc., an Arizona corporation, ALL RIGHTS RESERVED.