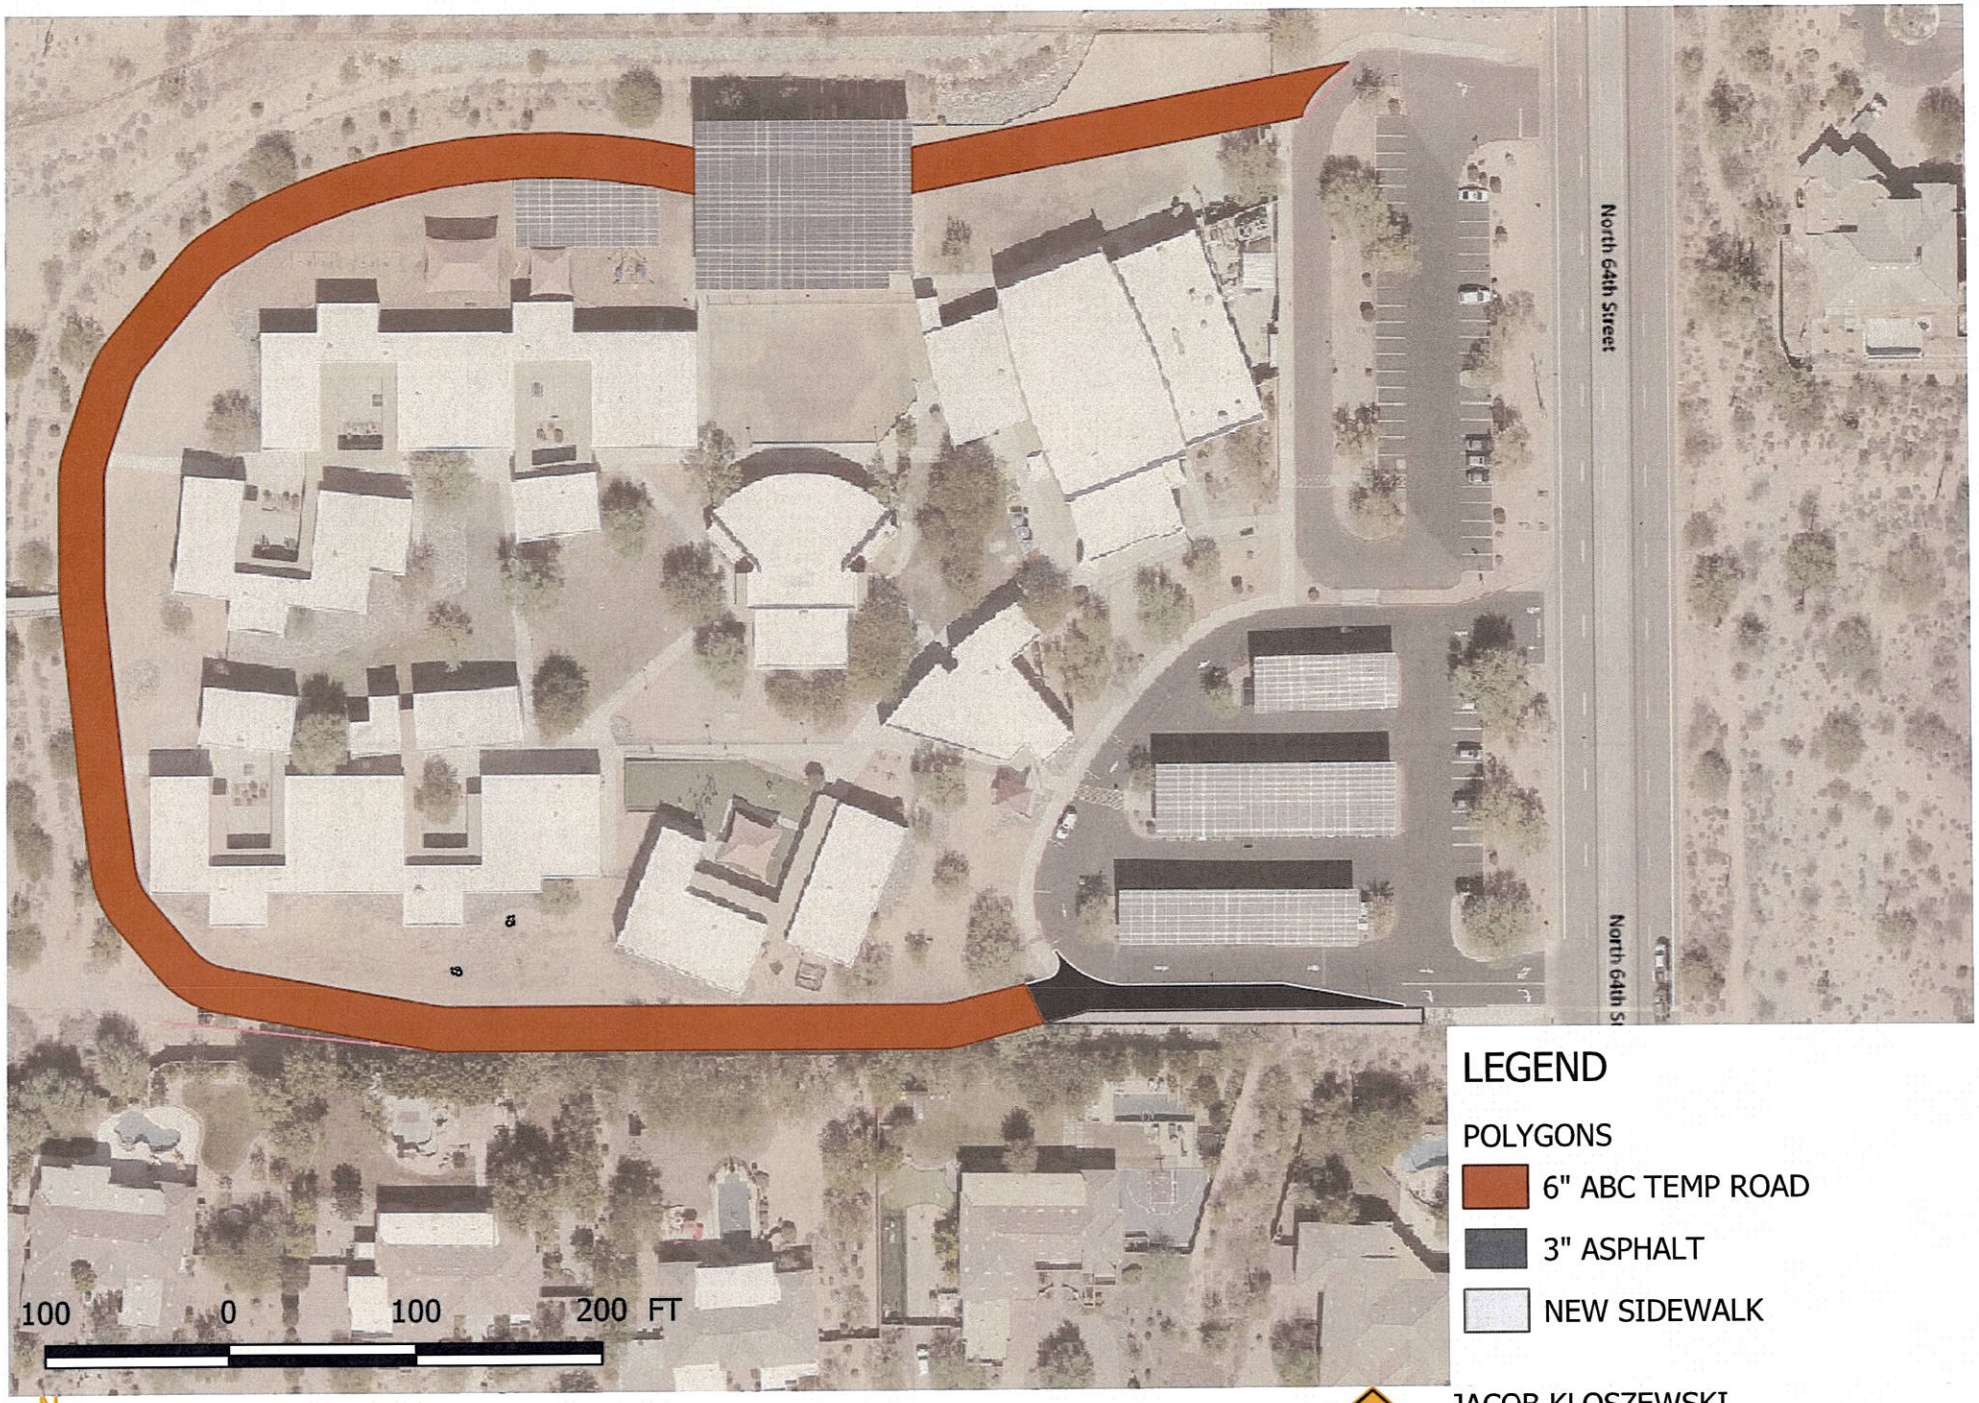

LEGEND

POLYGONS

- 6" ABC TEMP ROAD
- 3" ASPHALT
- NEW SIDEWALK

N

SDA BUS LOOP - PHASE 1 TEMP ABC ROAD

JACOB KLOSZEWSKI
480.263.2837
JACOB@REGIONALPAVEMENT.COM

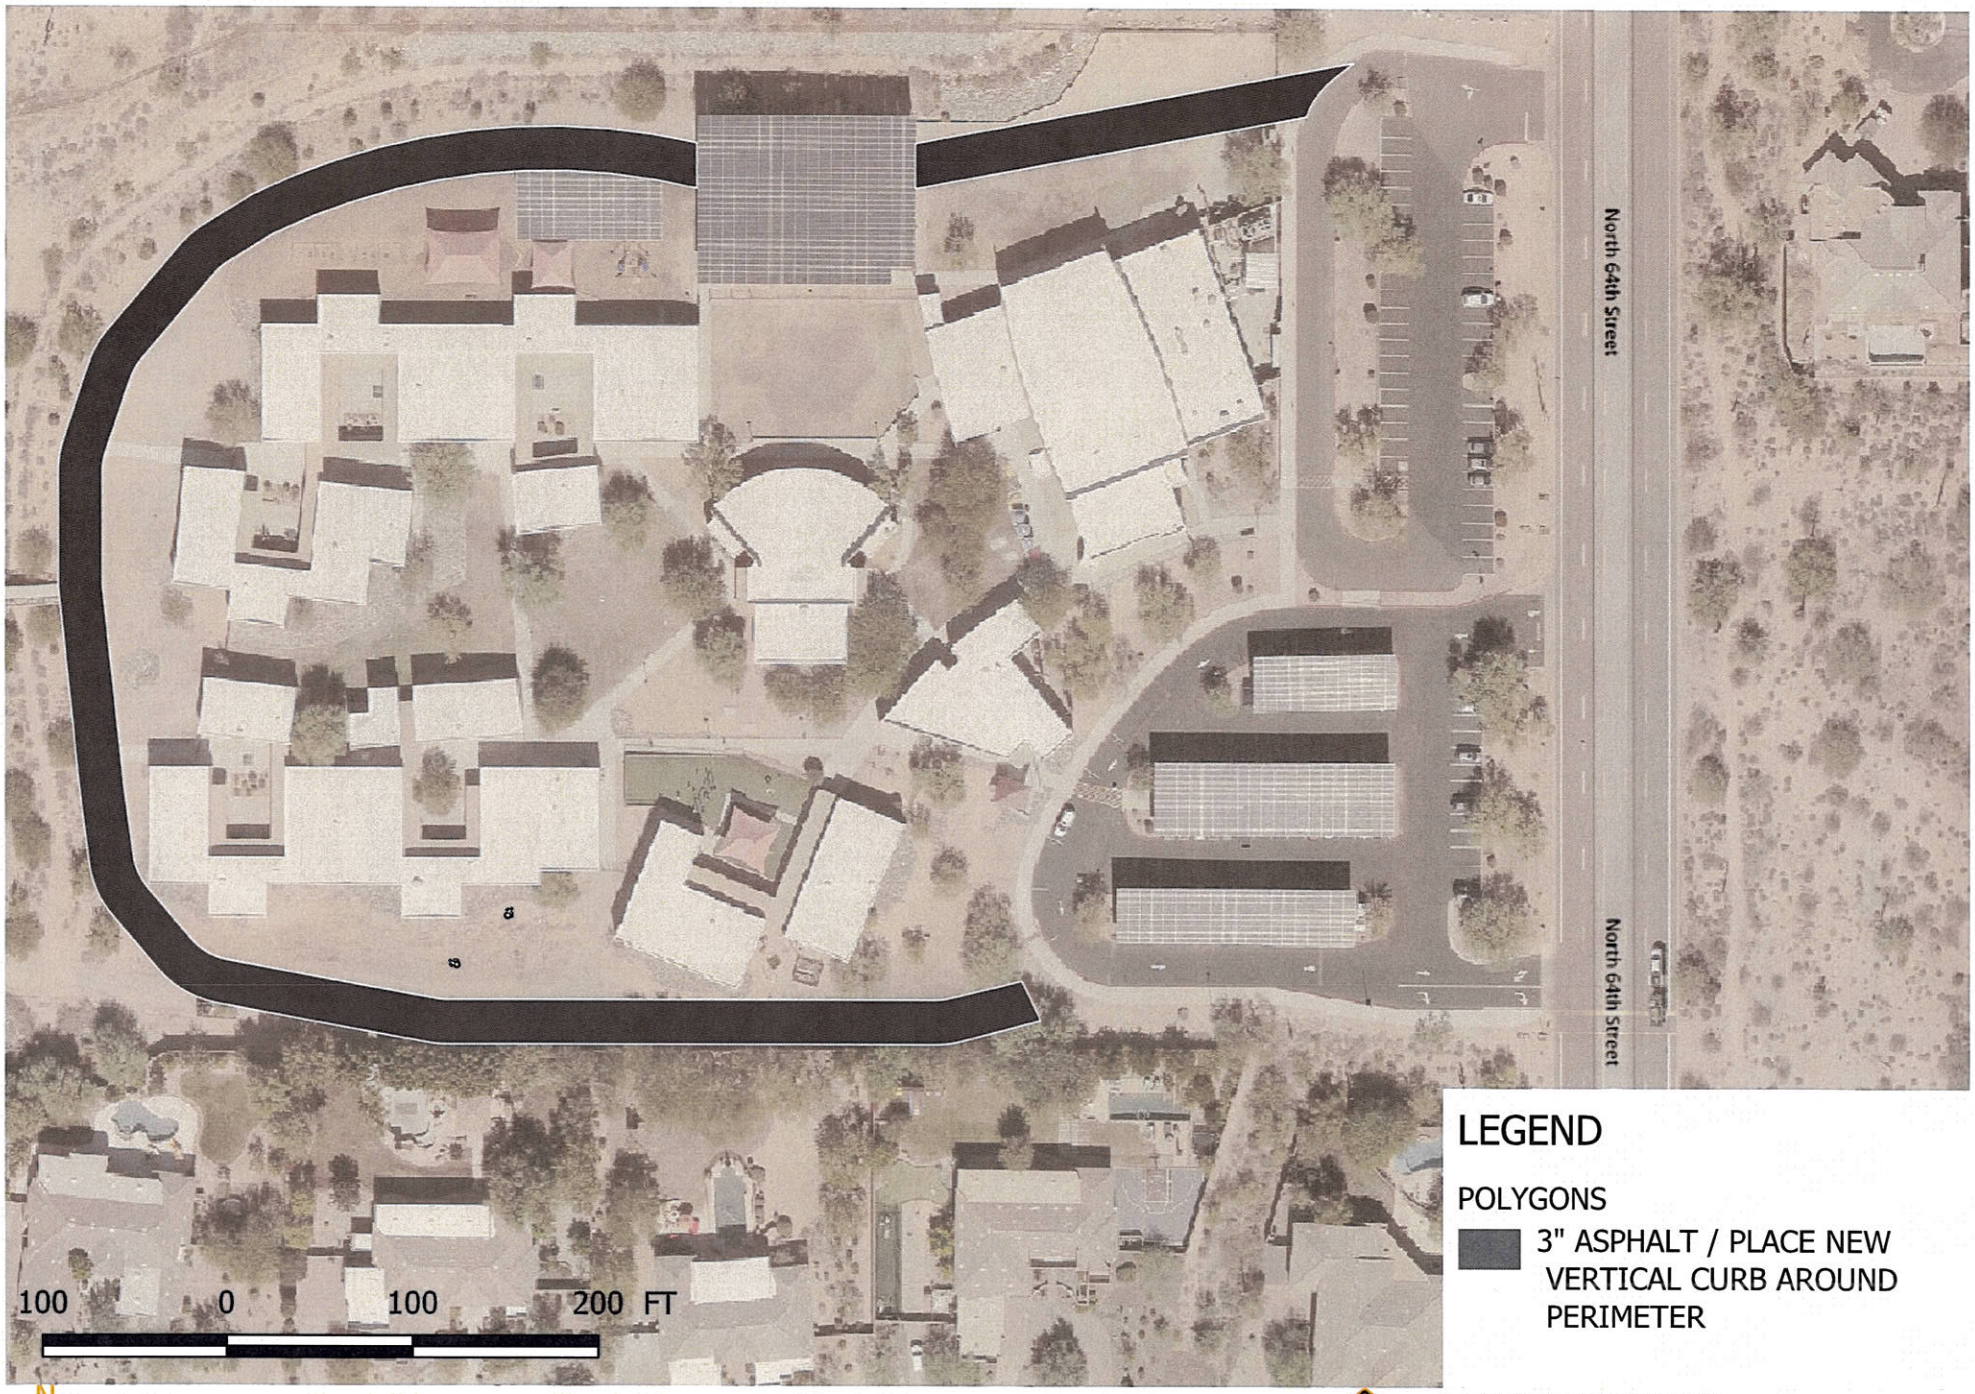

LEGEND

POLYGONS

3" ASPHALT / PLACE NEW VERTICAL CURB AROUND PERIMETER

N

SDA BUS LOOP - PHASE 2 ASPHALT AND CURB

JACOB KLOSZEWSKI
480.263.2837
JACOB@REGIONALPAVEMENT.COM