LEGEND

- FIRE LINE
- PROPOSED FIRE LANE AND BUS LANE ASPHALT PAVING, BASE COURSE, CURB, GUTTER, AND ASSOCIATED EARTHWORK
- PROPOSED FIRE LANE TURN-AROUND CONCRETE CUL-DE-SAC
- SIDEWALKS AND PLAZA AT CUL-DE-SAC

PARKING LOT

BASE BID
6" COMPACTED FILL WITH
6" COMPACTED ABC WITH
4" DECOMPOSED GRAVEL SURFACE

ALTERNATE 1
6" COMPACTED FILL WITH
6" COMPACTED ABC WITH
3" ASPHALT PAVING
PROVIDE STRIPING
AND PAVEMENT MARKINGS

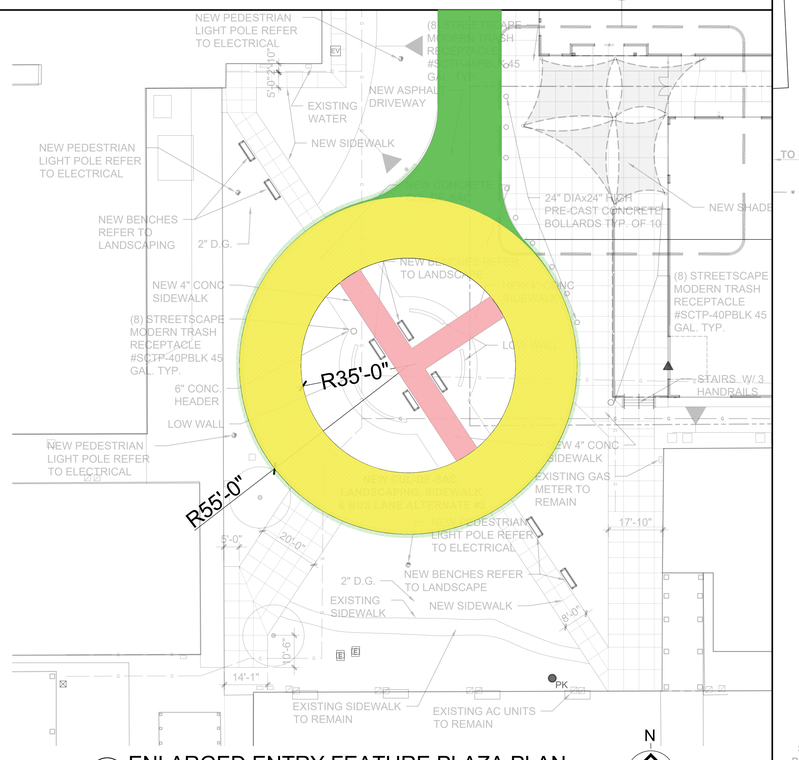

2 ENLARGED ENTRY FEATURE PLAZA PLAN
SCALE: 1"=20'-0"
(ALTERNATE 2)

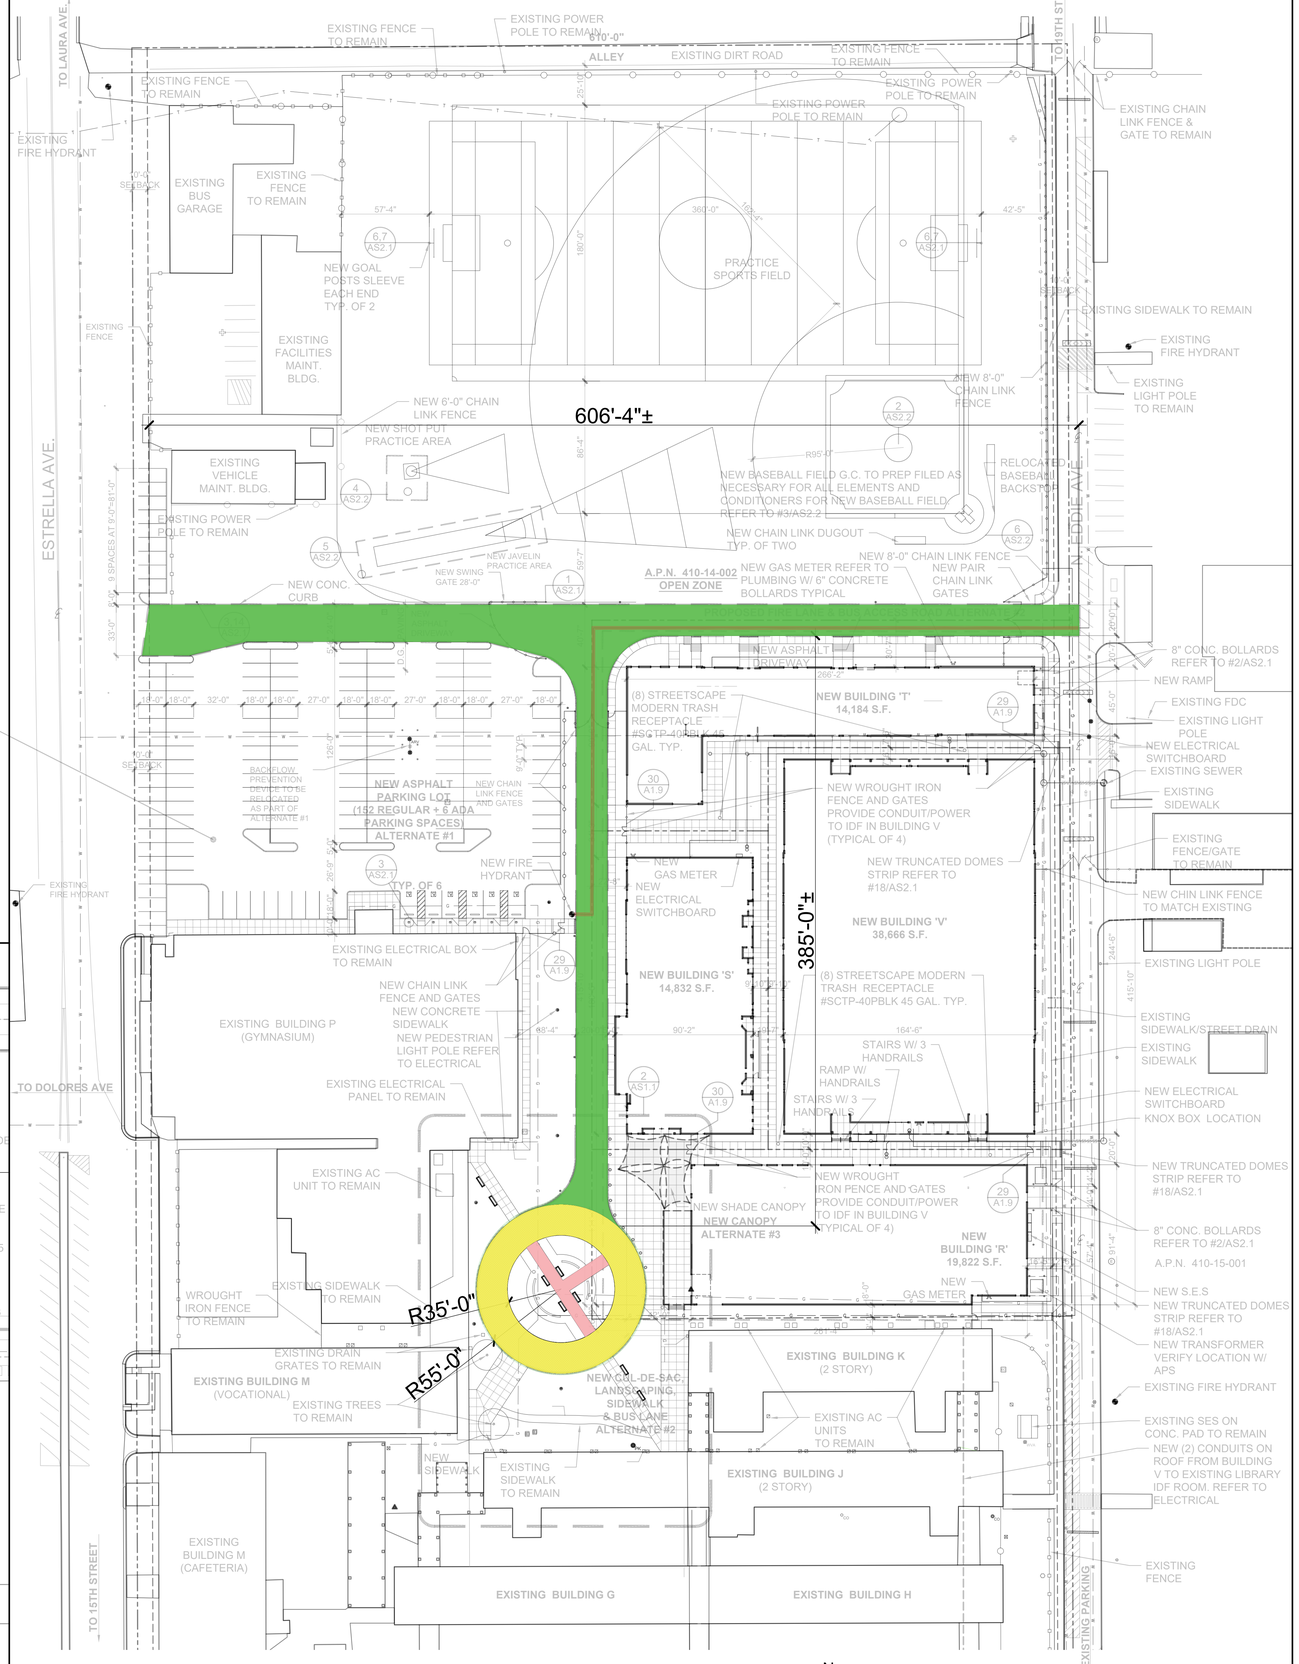

SEE LANDSCAPE FOR ADDITIONAL PLAZA INFORMATION (ALTERNATE 2)

1 PARTIAL SITE PLAN
SCALE: 1"=40'-0"

Sketch Architecture Company
2454 East Southern Avenue, Mesa, Arizona 85205 ph 480.668.6015 fax 480.668.6032

DOUGLAS HIGH SCHOOL
1500 15TH STREET, DOUGLAS, ARIZONA 85607

ISSUE FOR BIDDING 05-14-2021

PRELIMINARY NOT FOR CONSTRUCTION

AZ SFB Project Number
020227000-9999-001N

SAC Project Number
2020-05

SITE PLAN & PLAZA PLAN

AS1.1

1 AERIAL MAP
SCALE: N.T.S.

N

Sketch
Architecture Company
2454 East Southern Avenue, Mesa, Arizona 85202 ph 480.668.6015 fax 480.668.6032

DOUGLAS HIGH SCHOOL

1500 15TH STREET, DOUGLAS, ARIZONA 85607

ISSUE FOR BIDDING 05-14-2021

PRELIMINARY NOT FOR CONSTRUCTION

AZ SFB Project Number
020227000-9999-001N

SAC Project Number
2020-05