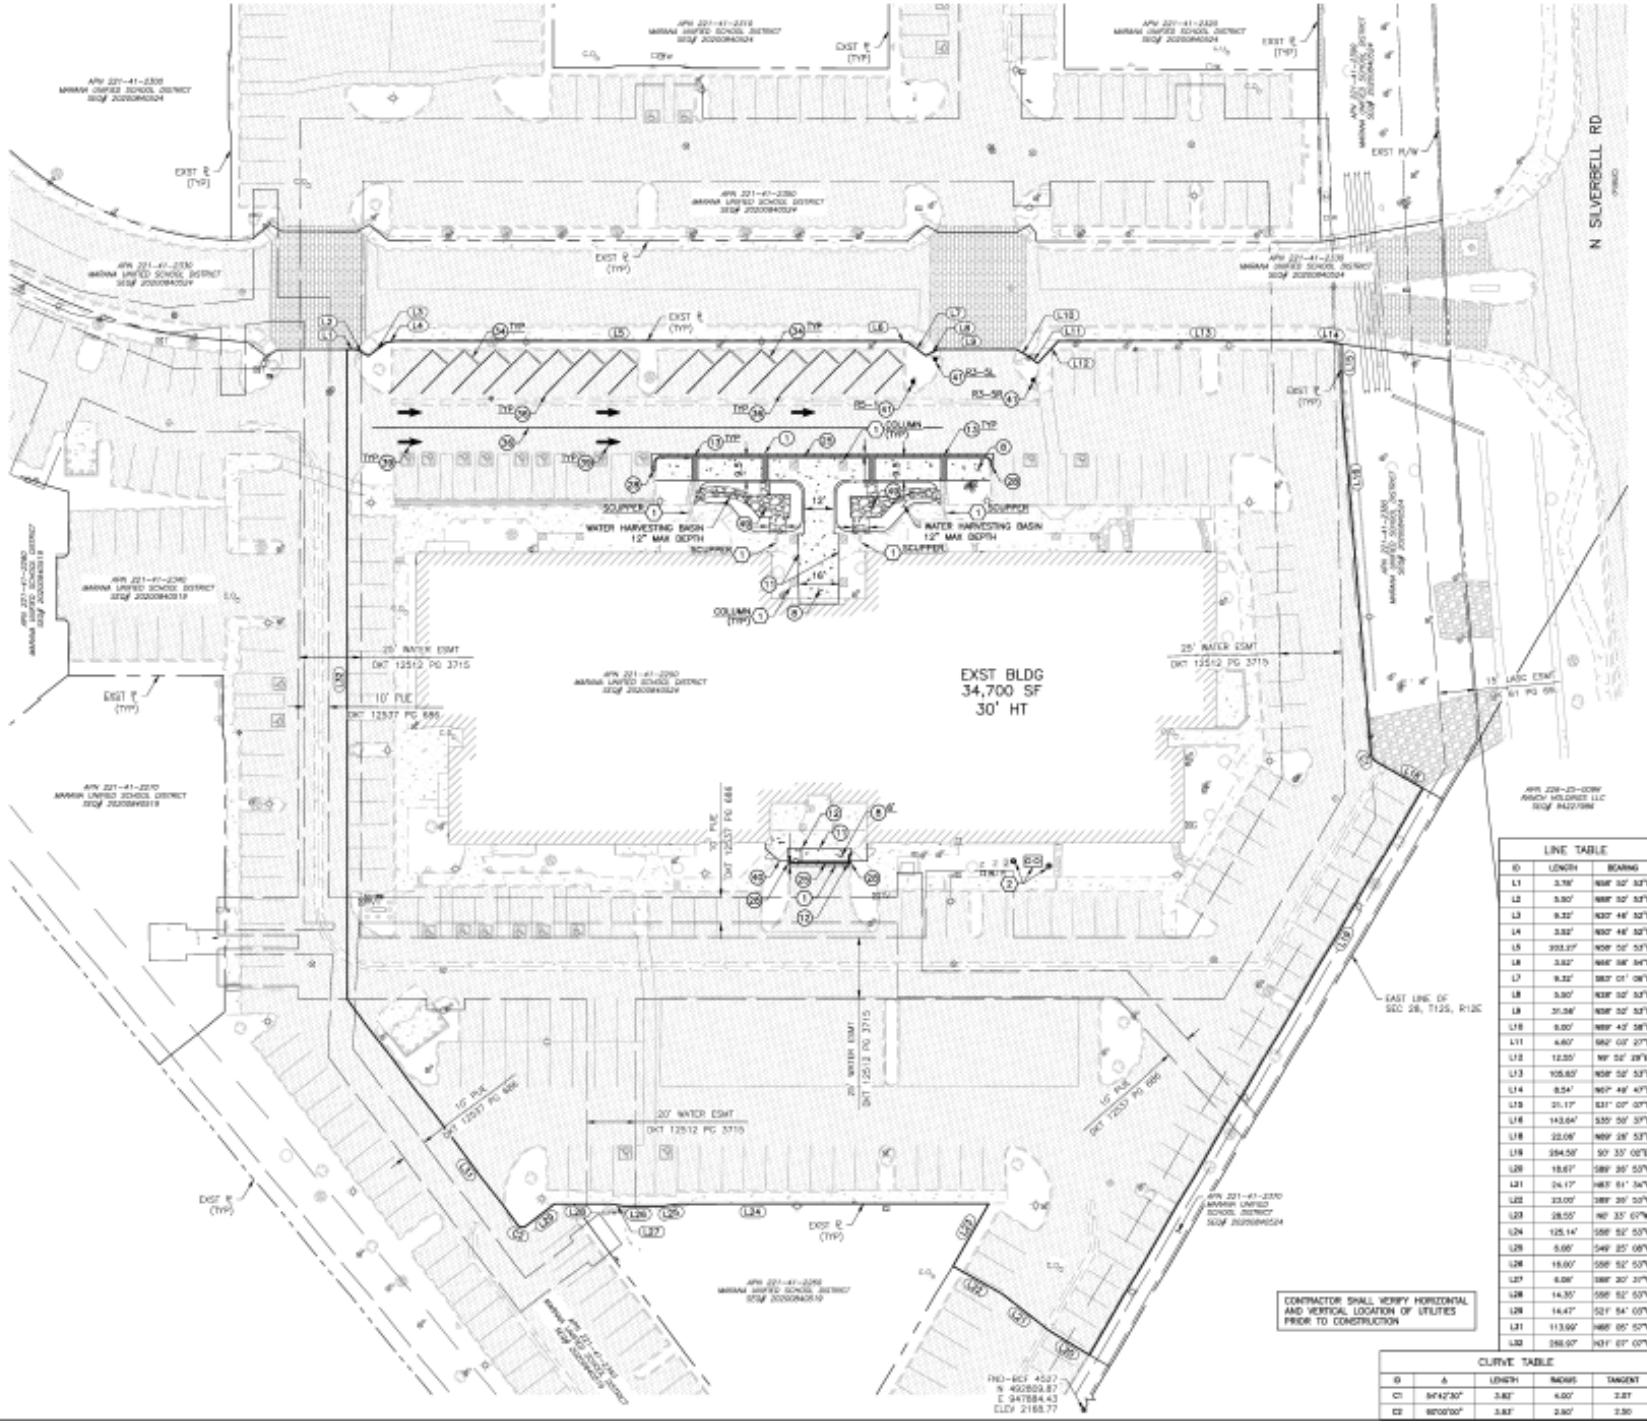

CONSTRUCTION NOTES

1. ASPH PVMT
   MATCH EXST PAVEMENT THICKNESS
8. CONC SWLK, WIDTH PER PLAN
   PAG STD DET 200
11. CONC SWLK, NEW TO EXST CONNECTION
    PAG STD DET 203
12. SWLK SCUPPER, TYPE 1
    CONNECT TO EXST SCUPPER
    PAG STD DET 204
13. SWLK SCUPPER, TYPE 2
    PAG STD DET 205
25. CONC VERT CURB, TYPE 2
    PAG STD DET 209, H=8"
26. CONC CURB, NEW TO EXST CONNECTION
    PAG STD DET 211
34. PRECAST CONC WHEEL STOP
    DET 3, SHT C6.1
36. PVMT MARKING
    4" WHITE STRIPE
    PAG SPEC SECT 708
38. PVMT MARKING
    THROUGH DIRECTIONAL ARROW
40. FENCE WITH PEDESTRIAN GATES
    REFER TO ARCHITECTURAL PLAN FOR DETAILS
41. TRAFFIC SIGN & POST
    ADOT TYPE PER PLAN, DET 3, SHT C6.1
48. RIPRAP OVER FILTER FABRIC
    D50=6", THK=12"
    PAG SPEC SECT 913-.032 & 1014

REFERENCE NOTES

1. PROTECT IN PLACE
2. GREASE INTERCEPTOR & APPURTENANCES
   REFER TO PLUMBING PLAN

GENERAL NOTES

1. CONTRACTOR SHALL REFER TO ARCHITECTURAL PLANS FOR ALL CUSTOM HARDSCAPE FINISHES, COLORS, JOINT LAYOUTS, GEOMETRIC LAYOUTS, & ADDITIONAL INFORMATION.
2. EXISTING OVERHEAD CANOPY COLUMNS SHALL BE PROTECTED IN PLACE. REFER TO ARCHITECTURAL PLAN FOR MORE DETAILS.

0' 10' 20' 40'
SCALE: 1"=20'

APPROVED BY:

LINE TABLE

ID	LENGTH	BEARING
L1	3.78'	N68° 32' 53"E
L2	5.30'	N68° 32' 53"E
L3	9.32'	N30° 48' 52"E
L4	3.82'	N30° 48' 52"E
L5	203.07'	N58° 32' 53"E
L6	3.82'	N48° 08' 34"E
L7	9.32'	S82° 01' 08"E
L8	5.30'	N38° 32' 53"E
L9	31.08'	N38° 32' 53"E
L10	5.00'	N89° 43' 38"E
L11	4.60'	S62° 03' 27"E
L12	12.55'	N9° 32' 28"E
L13	105.65'	N58° 32' 53"E
L14	8.54'	N67° 48' 43"E
L15	21.17'	S31° 07' 07"E
L16	143.64'	S35° 50' 37"E
L17	22.08'	N89° 28' 53"E
L18	294.59'	S0° 33' 02"E
L20	18.67'	S89° 35' 53"W
L21	24.17'	N63° 51' 34"W
L22	23.00'	S89° 35' 53"W
L23	28.55'	N0° 33' 07"W
L24	125.14'	S58° 52' 53"W
L25	5.66'	S49° 25' 06"W
L26	15.00'	S58° 52' 53"W
L27	6.08'	S88° 30' 37"W
L28	14.35'	S58° 52' 53"W
L29	14.47'	S21° 54' 07"W
L31	113.99'	N68° 05' 57"W
L32	256.97'	N31° 07' 07"W

CURVE TABLE

ID	Δ	LENGTH	RADIUS	TANGENT
C1	84°42'30"	3.82'	4.00'	2.37
C2	90°00'00"	3.82'	2.50'	2.50

DLRGROUP

DIBBLE

iCHOOSE ACADEMY AT SILVERBELL
COMPLEX FOR ADVANCED PROFESSIONAL SKILLS
8000 N SILVERBELL RD, TUCSON, AZ 85743

CONSTRUCTION DOCUMENTS
09/12/2024
REVISIONS

TOWN OF MARANA
PROJECT #

SITE PLAN

C3.1