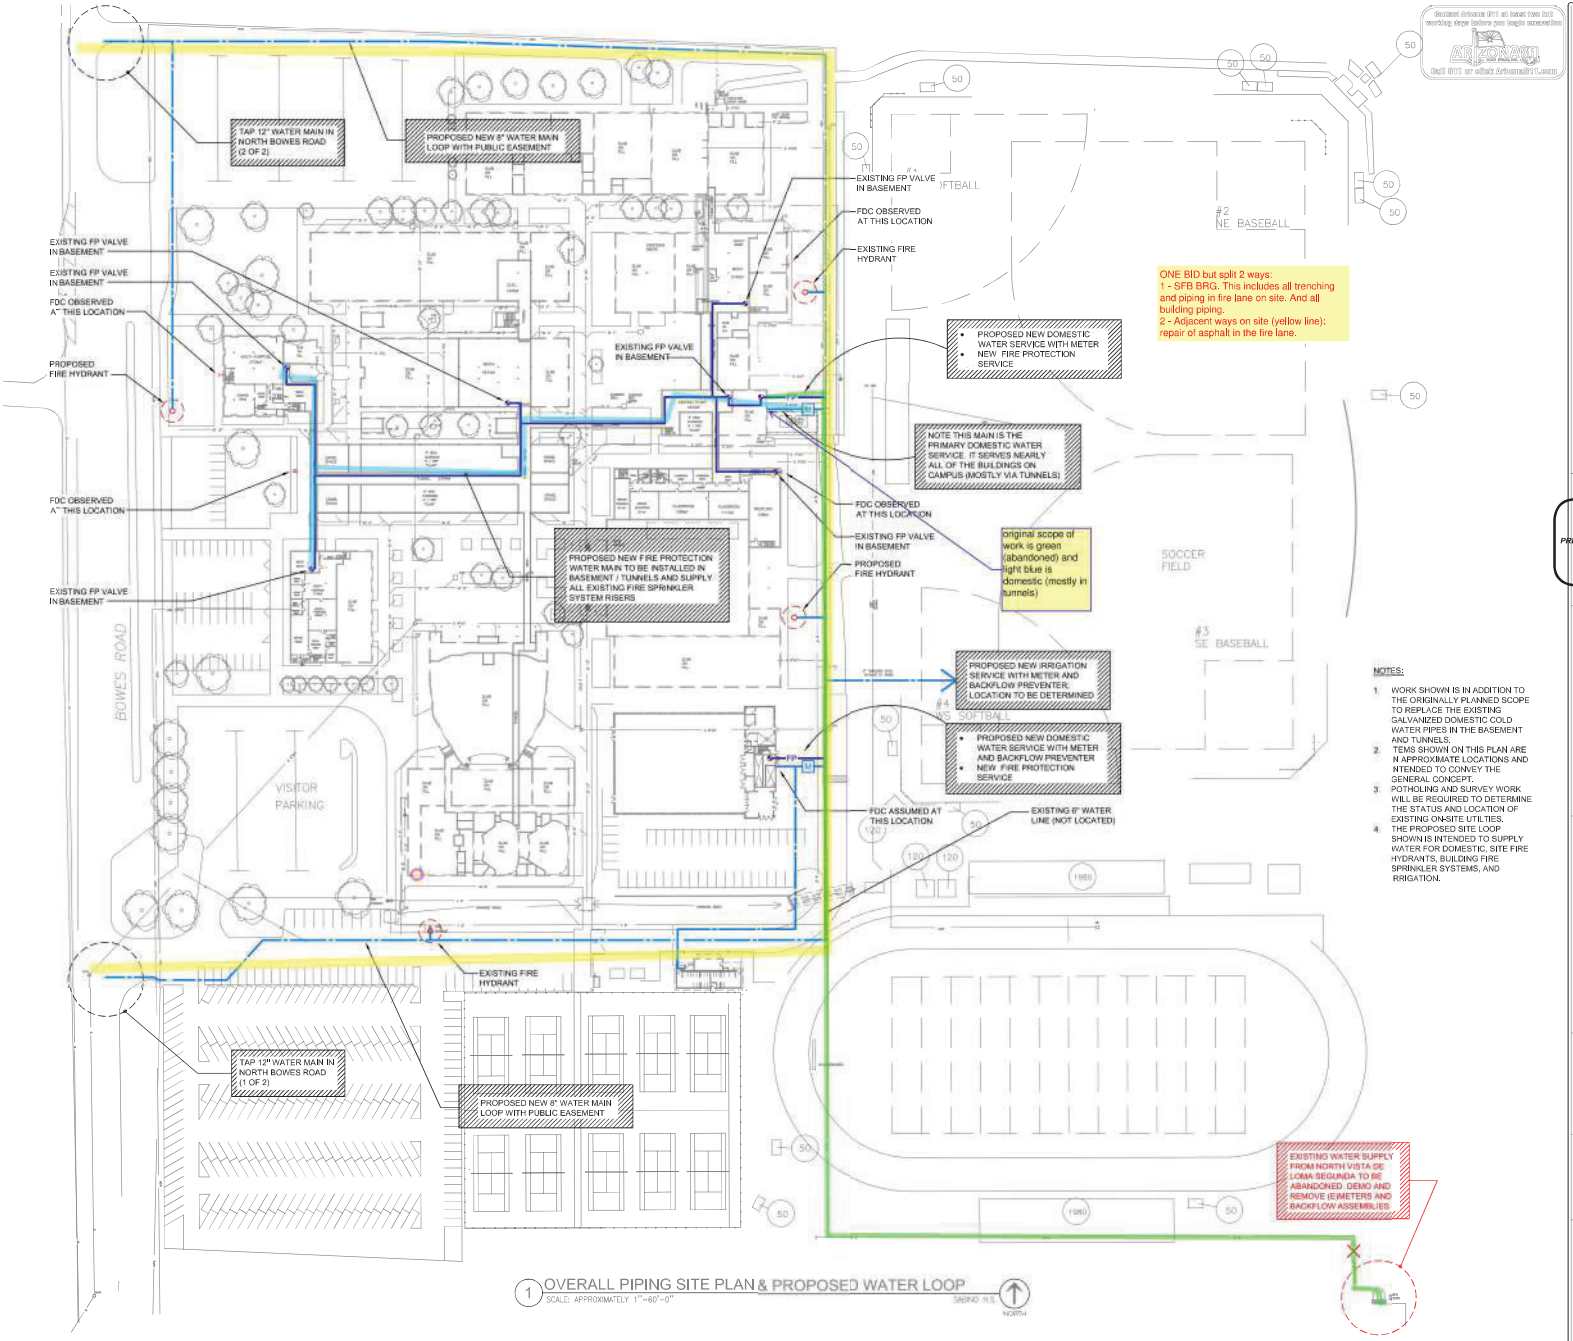

ONE BID but split 2 ways:
1 - SFB BRG. This includes all trenching and piping in fire lane on site. And all building piping.
2 - Adjacent ways on site (yellow line): repair of asphalt in the fire lane.

1 OVERALL PIPING SITE PLAN & PROPOSED WATER LOOP
SCALE: APPROXIMATELY 1"=60'-0"

NOTES:

1. WORK SHOWN IS IN ADDITION TO THE ORIGINALLY PLANNED SCOPE TO REPLACE THE EXISTING GALVANIZED DOMESTIC COLD WATER PIPES IN THE BASEMENT AND TUNNELS.
2. TEMS SHOWN ON THIS PLAN ARE N APPROXIMATE LOCATIONS AND NTENDED TO CONVEY THE GENERAL CONCEPT.
3. POTHOLING AND SURVEY WORK WILL BE REQUIRED TO DETERMINE THE STATUS AND LOCATION OF EXISTING ON-SITE UTILITIES.
4. THE PROPOSED SITE LOOP SHOWN IS INTENDED TO SUPPLY WATER FOR DOMESTIC, SITE FIRE HYDRANTS, BUILDING FIRE SPRINKLER SYSTEMS, AND RRIGATION.

DOMESTIC WATER PIPE REPLACEMENT

SABINO HIGH SCHOOL
5000 N. Bowes Road, Tucson, AZ 85749

SEAL:

PRELIMINARY NOT FOR CONSTRUCTION

KELLY & WRIGHT ASSOCIATES - PC
INVESTIGATING FIRE PROTECTION
7337 E. TANQUE VERDE RD.
TUCSON ARIZONA 85715
(520) 887-1918 FAX (520) 886-2280
WWW.KWRESCH.COM

THE DOCUMENT THE EDGE AND DESIGNED INFORMATION HEREIN IS THE PROPERTY OF KELLY & WRIGHT ASSOCIATES - PC. REPRODUCTION OF THIS DOCUMENT IN WHOLE OR IN PART WITHOUT WRITTEN PERMISSION OF KELLY & WRIGHT ASSOCIATES - PC IS PROHIBITED. © COPYRIGHT 2021

REVISIONS:

SFB #:	100201645-9999-083-BRG
KWA PROJECT NO:	17117
DATE:	SEPTEMBER 8, 2021
DRAWN BY:	CJM
DESIGNED BY:	CJM
CHECKED BY:	DFK

SHEET CONTENTS:
SITE WATER SUPPLY CONCEPT

SHEET

xx.0

1 OF 1
SABINO H.S.
DOMESTIC WATER PIPE REPLACEMENT