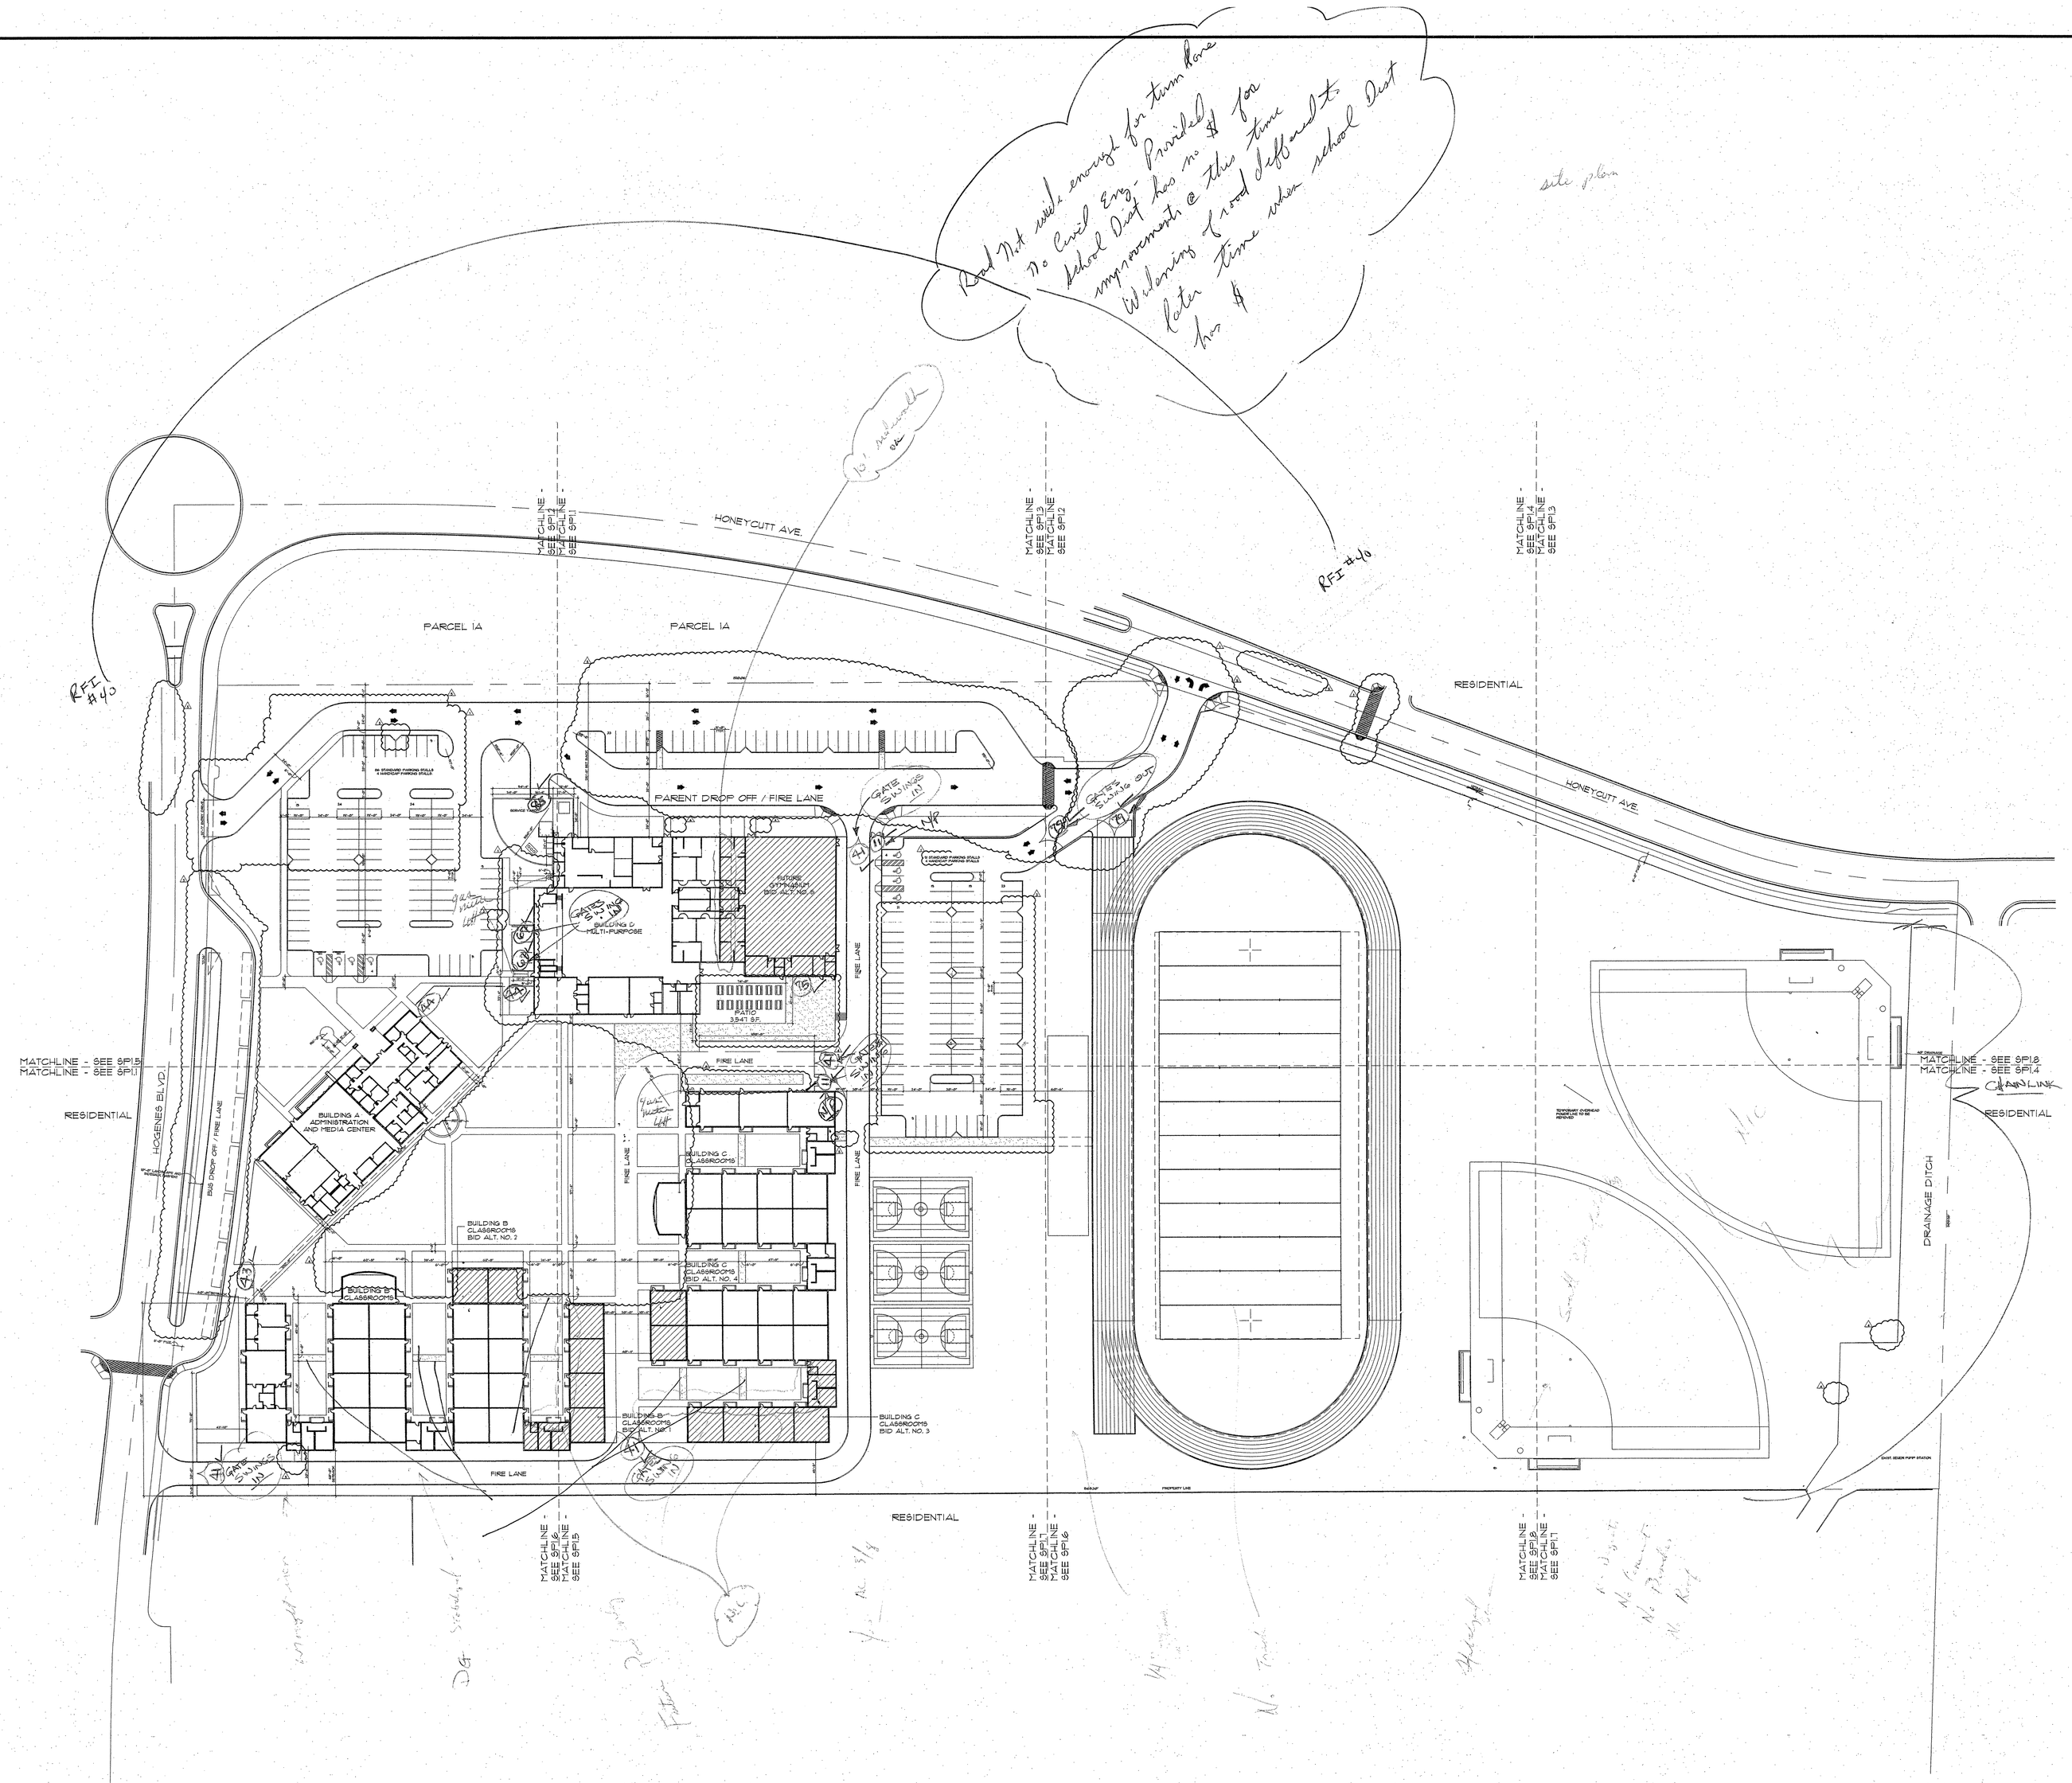

OVERALL SITE PLAN

SCALE: 1" = 60'-0"

100SITE.DWG

KEYNOTES:

KEYPLAN:

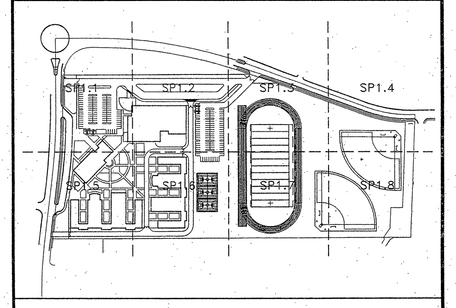

adm group, inc.
one arizona center, suite 555
400 e. van buren street
phoenix, arizona 85004-2285
tel: 602.263.5555 fax: 602.263.5595

REGISTERED ARCHITECT
26587
MICHAEL D. SCHUBERT
2-24-06
ARIZONA, U.S.A.

MARICOPA UNIFIED SCHOOL DISTRICT NO. 20
45012 WEST HONEYCUTT AVENUE
MARICOPA, ARIZONA 85239

MARICOPA WELLS JUNIOR HIGH SCHOOL
GRADES 7-9

Revisions	Date	Description
1	01.20.06	CITY COMMENTS
2	01.20.06	VALUE ENGINEERING
3	02.24.06	CITY SITE REVIEW
4	02.24.06	VALUE ENGINEERING
5	03.20.06	CITY SITE REVIEW

Project Number 9512-100
Date 12.01.05
Drawn By T.G./SG/JBA
Checked By TDS

SITE PLAN

SP1.0

SFB PROJECT NO.: 110220000-5129-007N