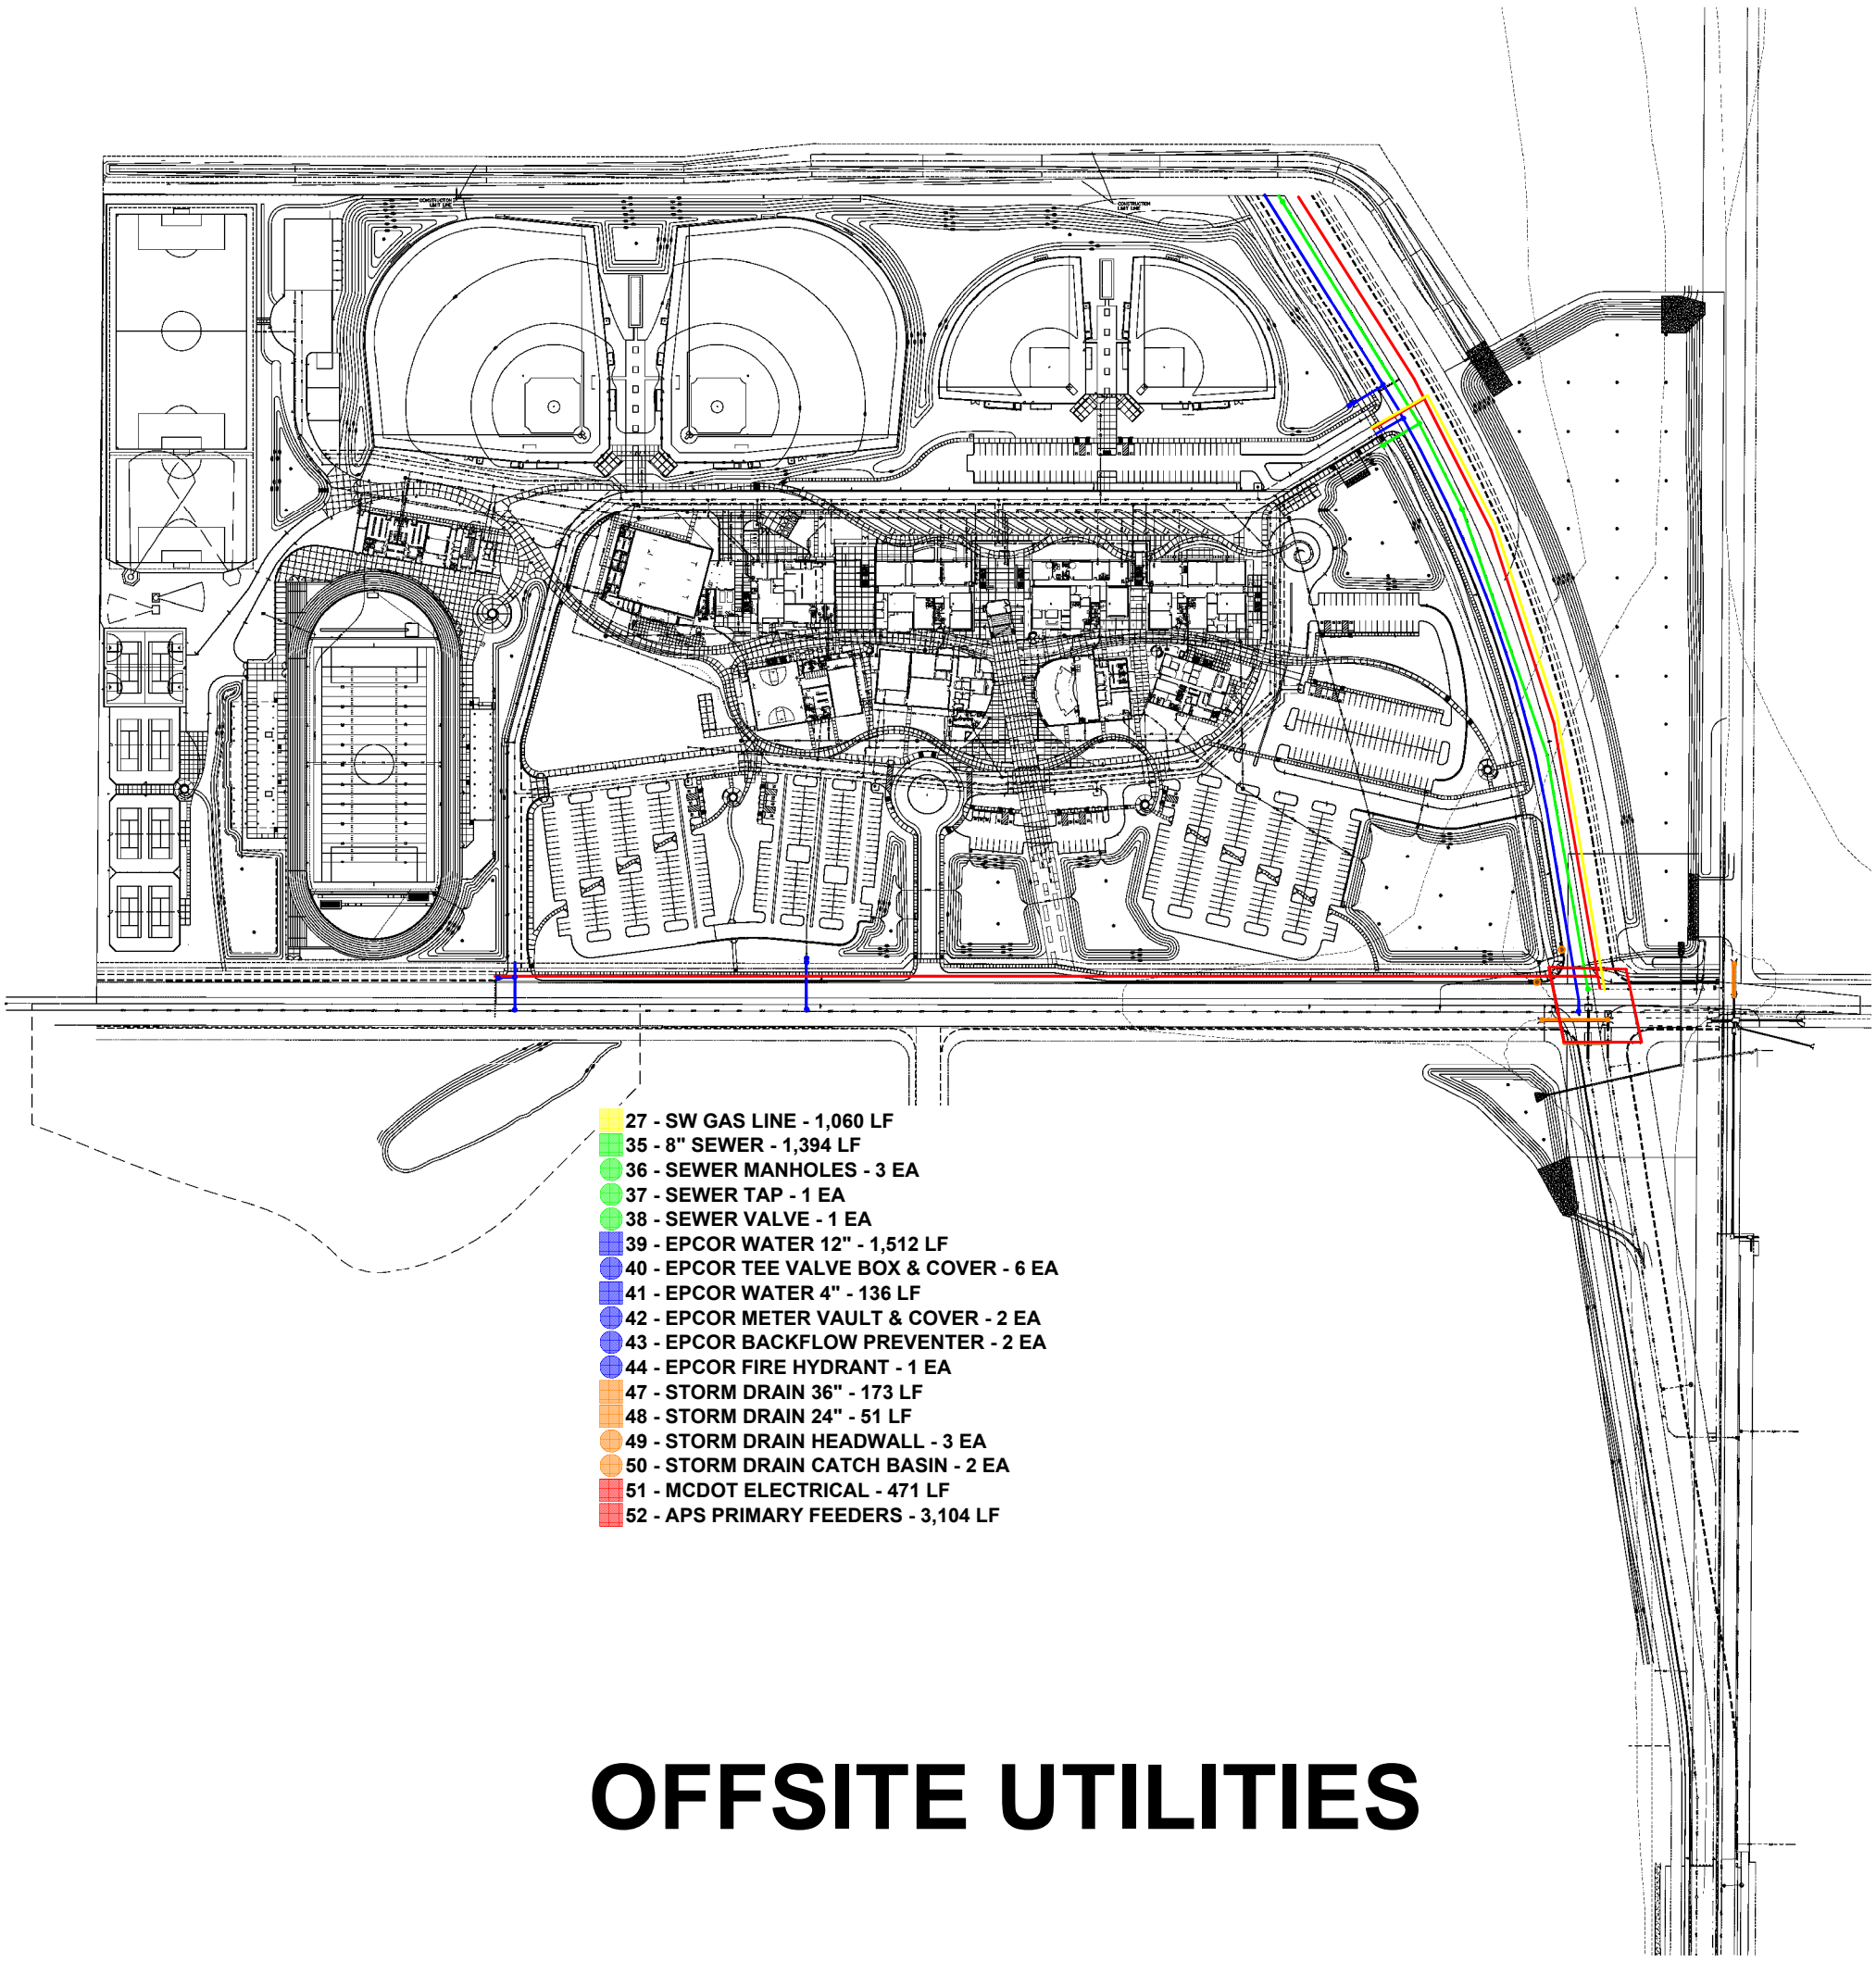

OFFSITE UTILITIES

Adjacent Ways
Agua Fria High School No.5

DLR Group®
CHASE BUILDING TEAM