


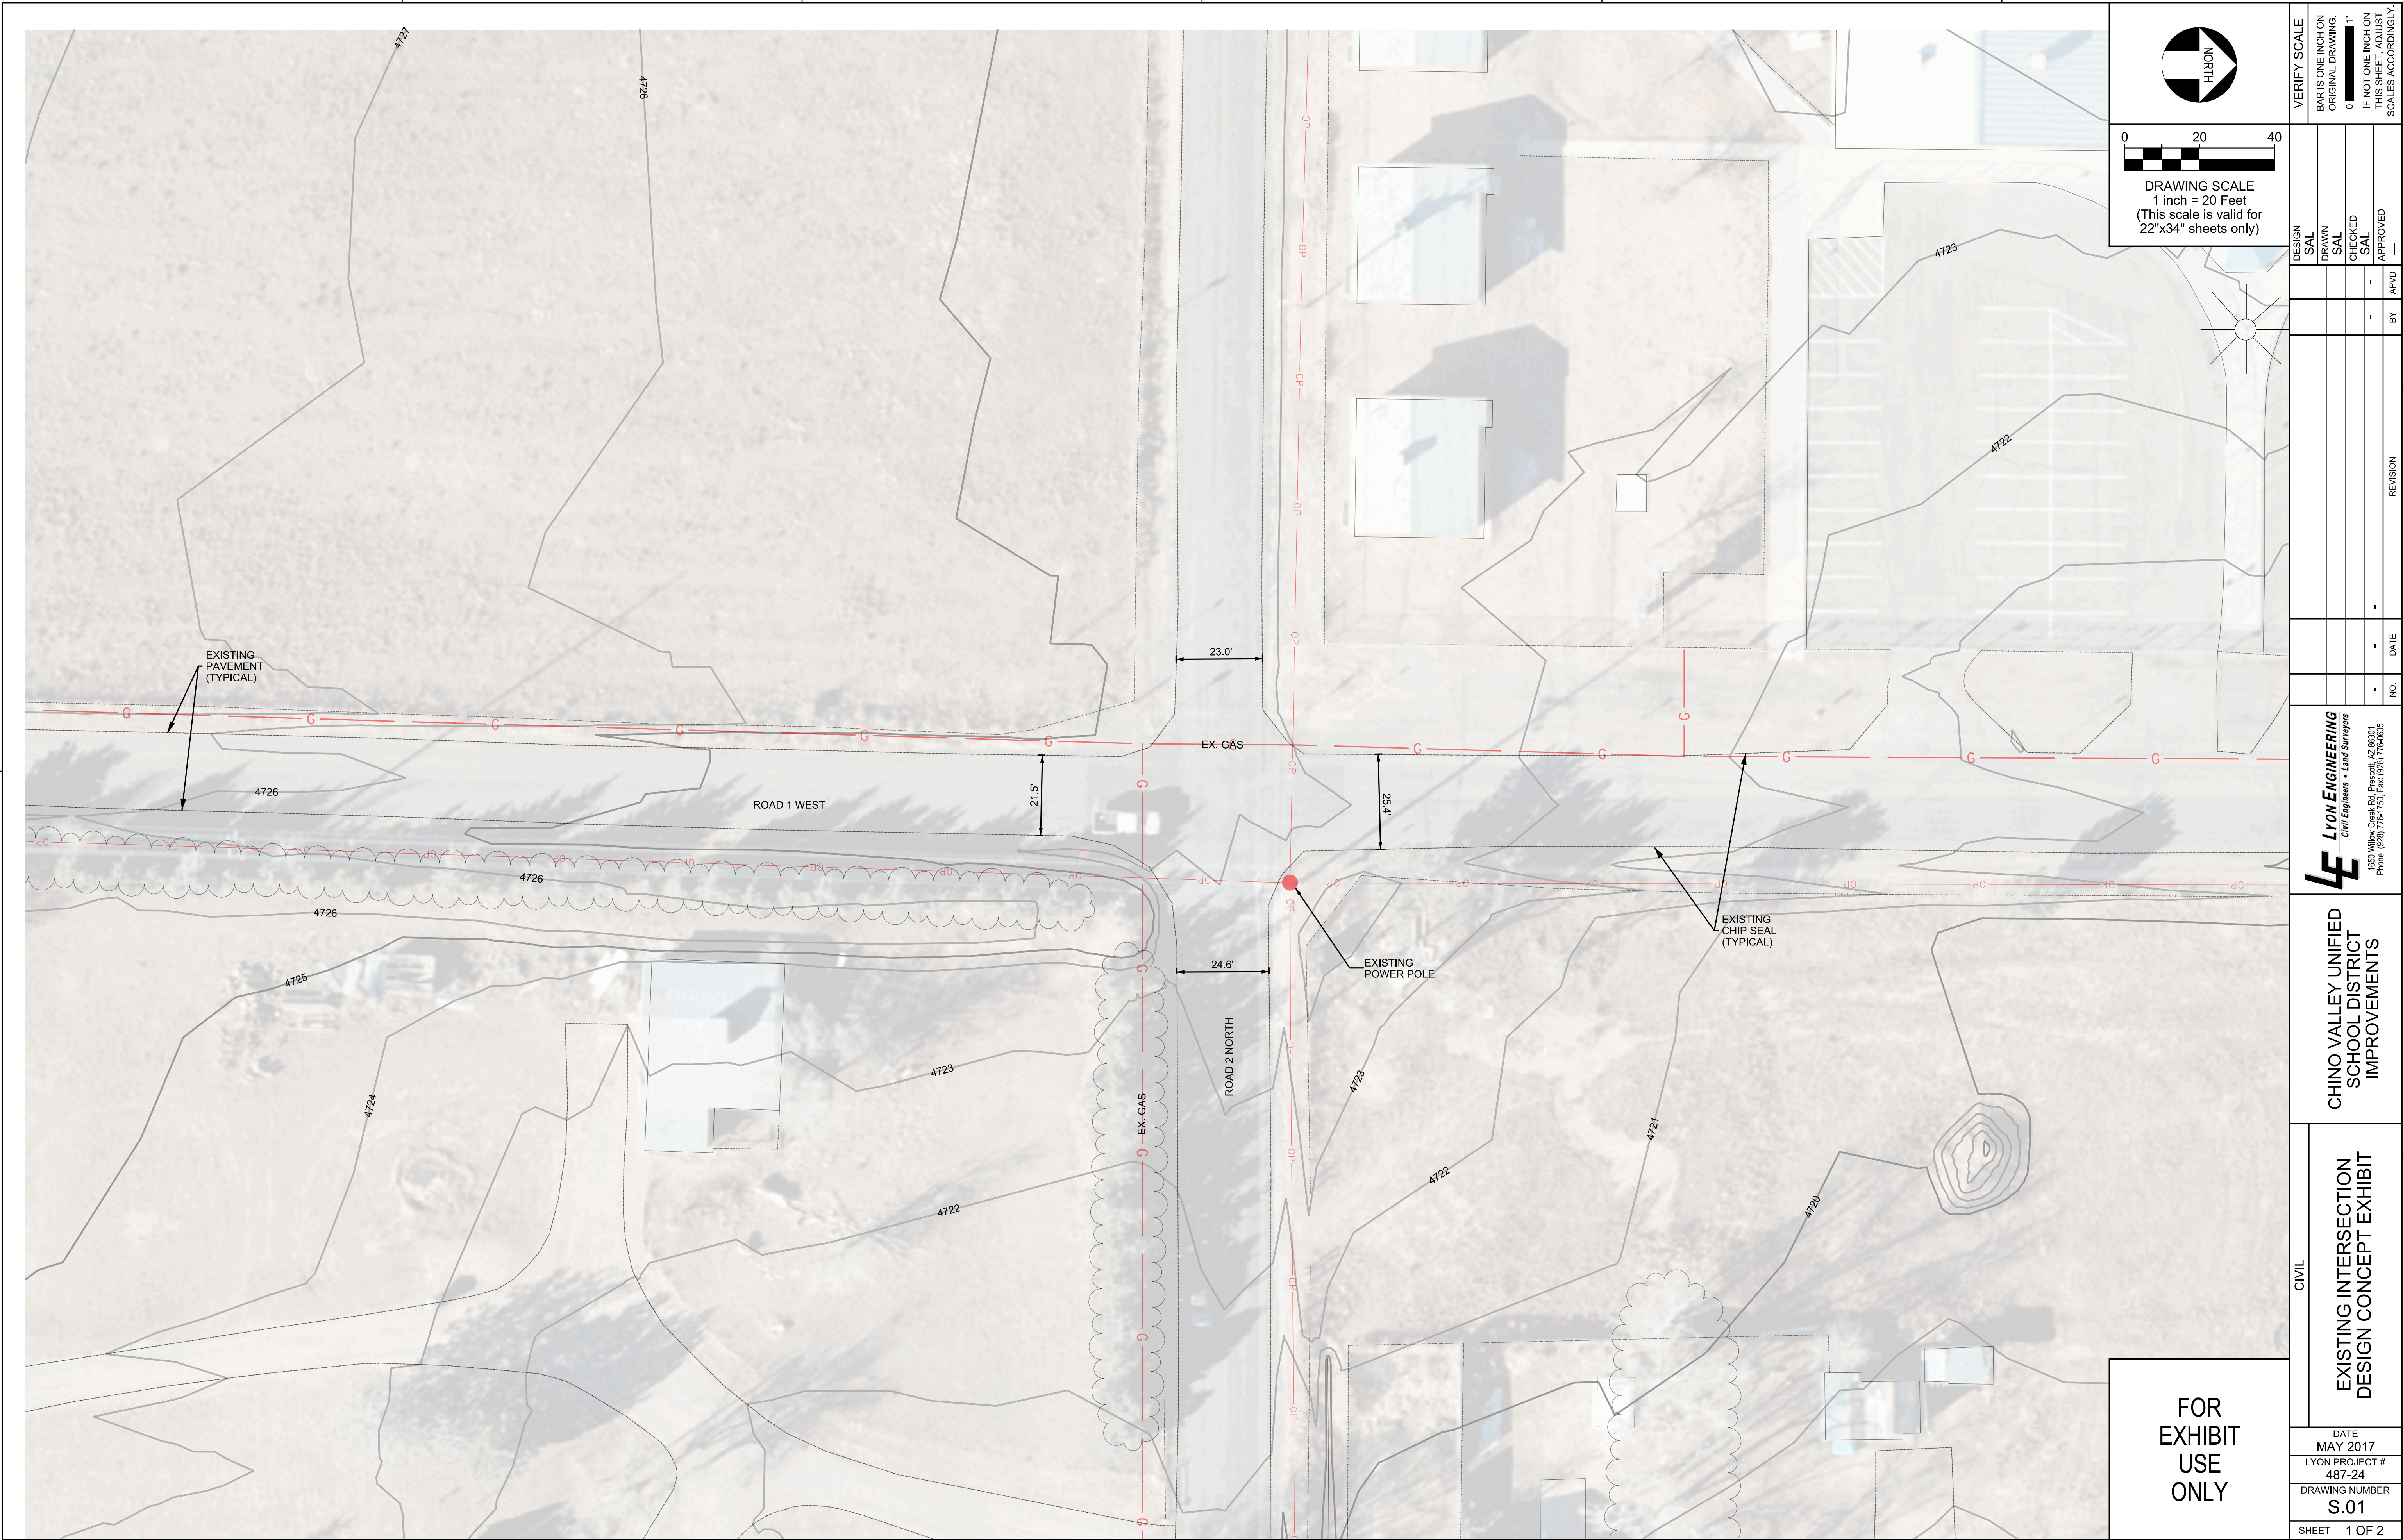

CHINO VALLEY UNIFIED SCHOOL DISTRICT IMPROVEMENTS		 LYON ENGINEERING <i>Civil Engineers • Land Surveyors</i> 1650 Willow Creek Rd. Prescott, AZ 86301 Phone: (928) 776-1750, Fax: (928) 776-0605	
---	--	---	--	--	