




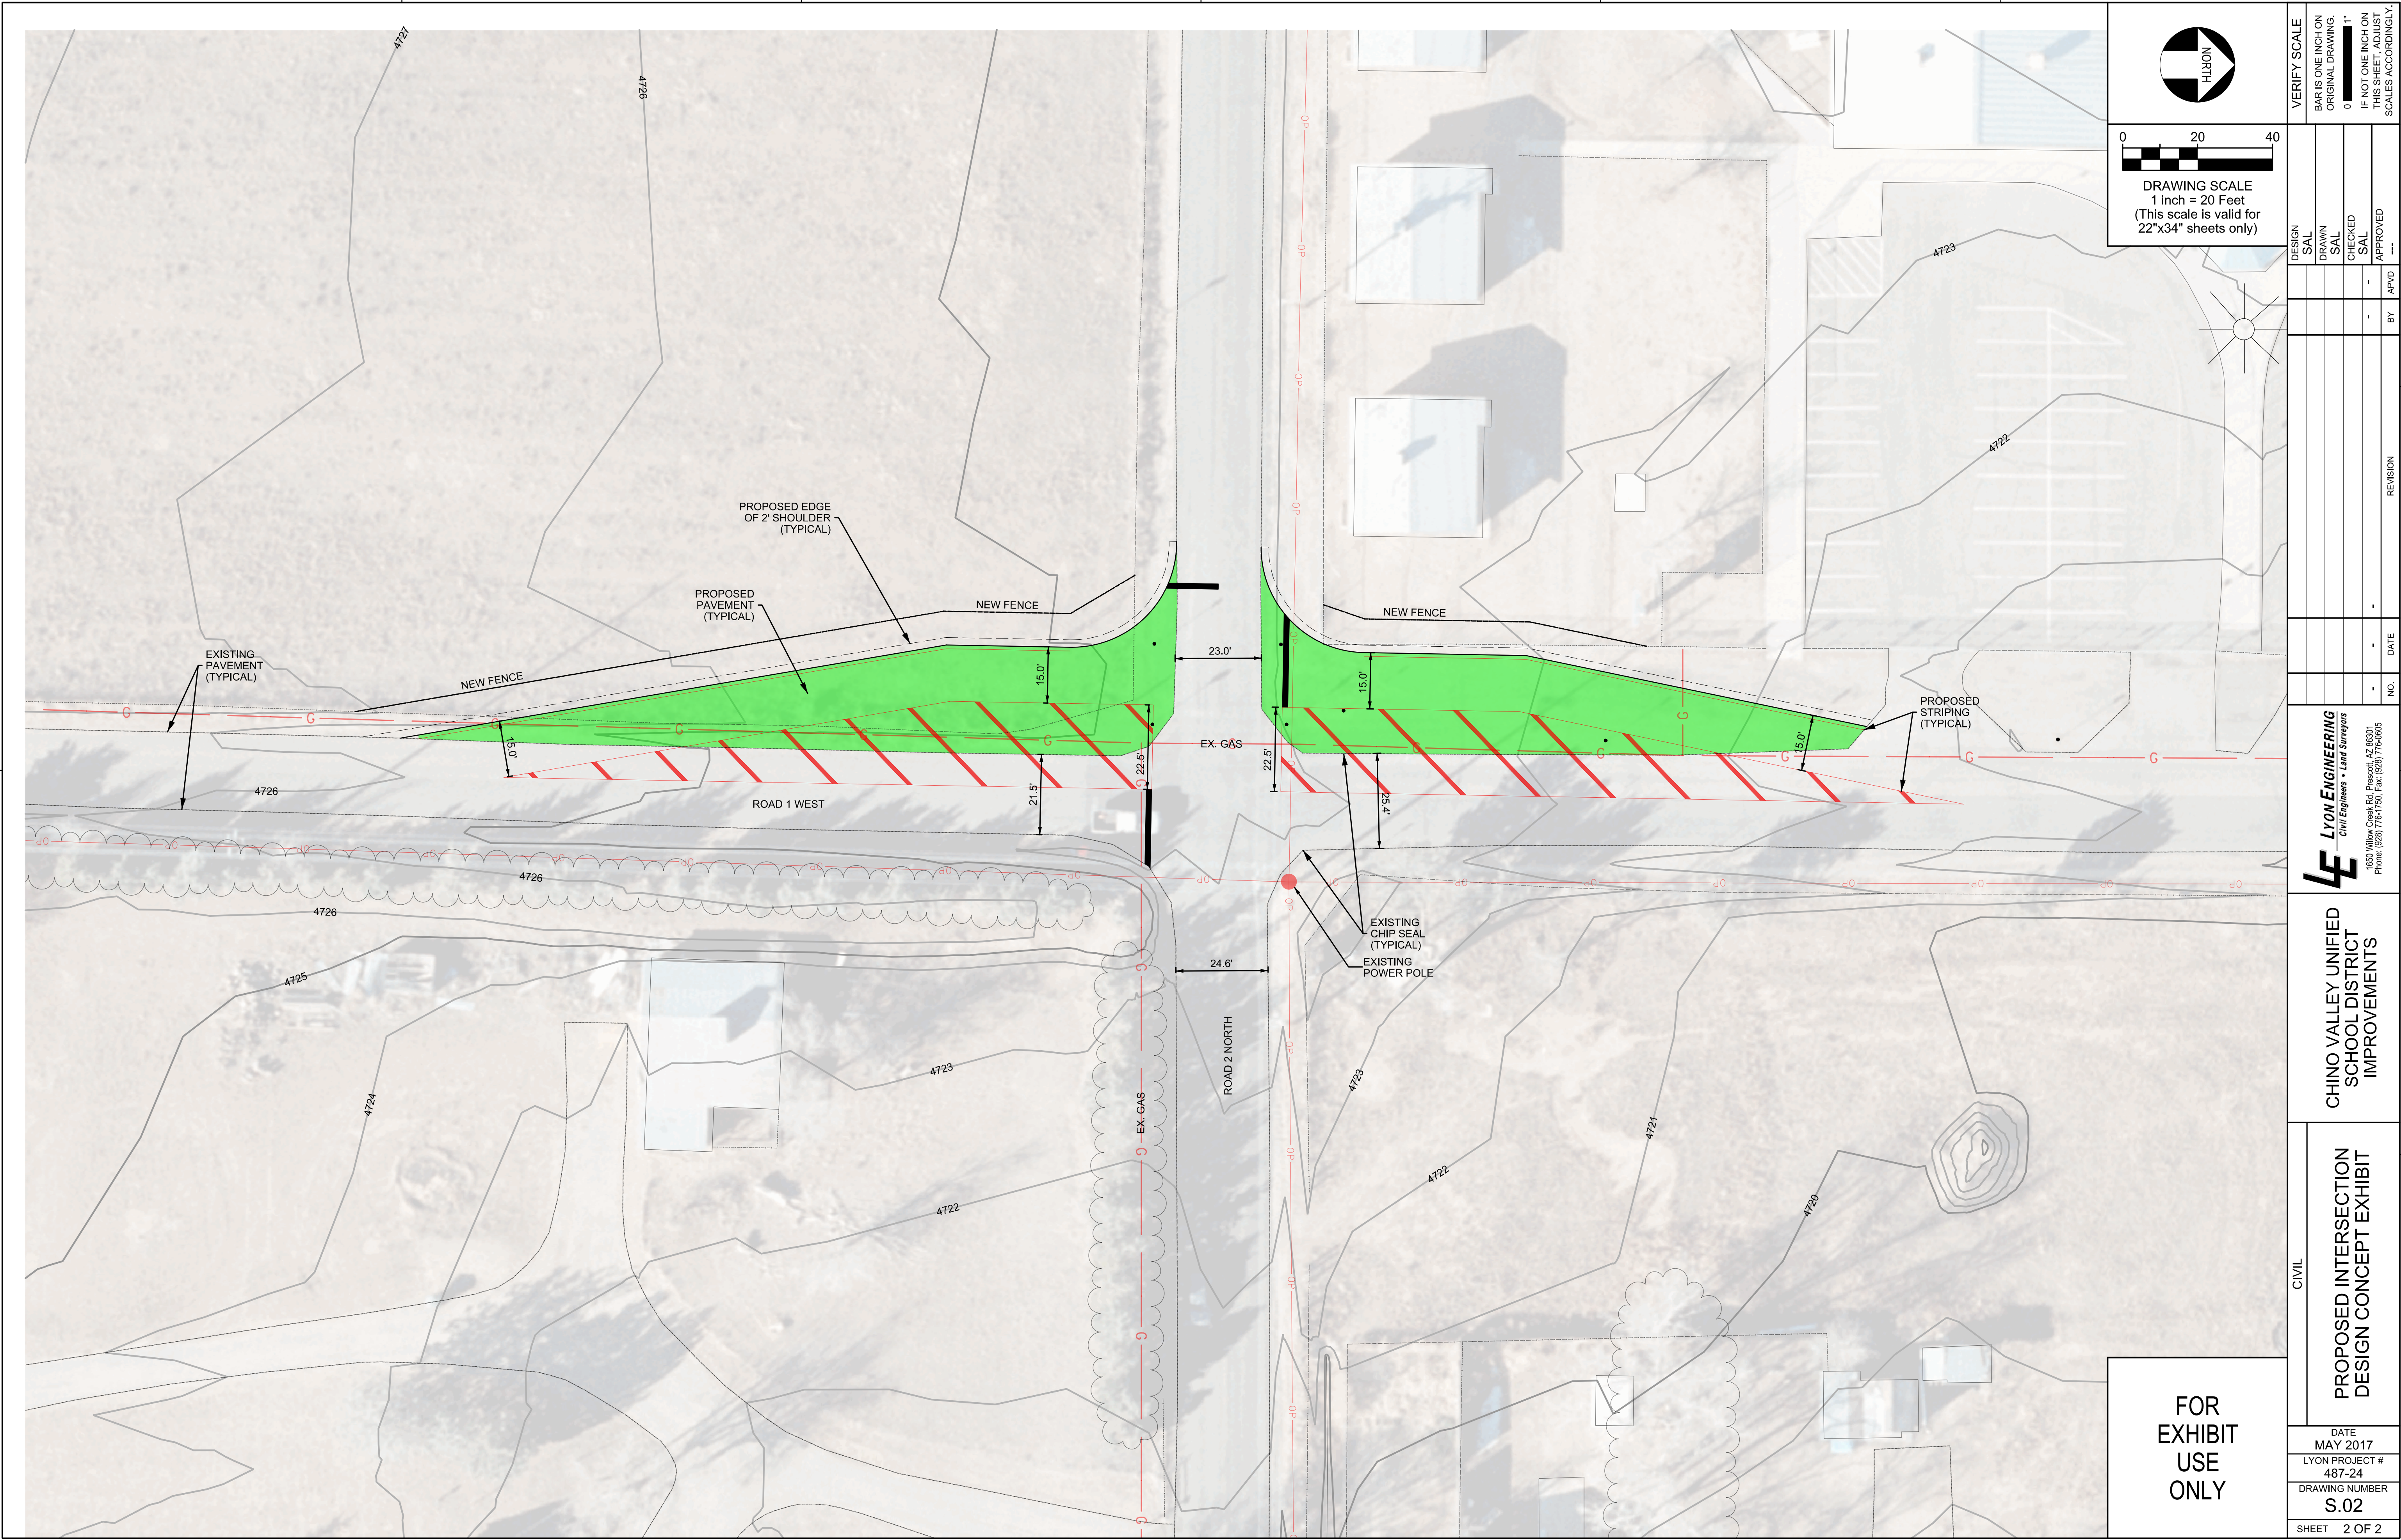

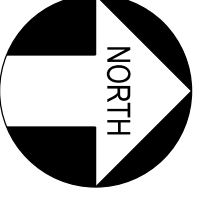

NORTH

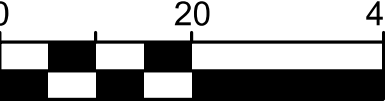

0 20 40

DRAWING SCALE
1 inch = 20 Feet
(This scale is valid for
22"x34" sheets only)

CIVIL		PROPOSED INTERSECTION DESIGN CONCEPT EXHIBIT	CHINO VALLEY UNIFIED SCHOOL DISTRICT IMPROVEMENTS	LYON ENGINEERING <i>Civil Engineers • Land Surveyors</i> 1650 Willow Creek Rd. Prescott, AZ 86301 Phone: (928) 776-1750, Fax: (928) 776-0605	
-------	--	---	---	---	--	--	