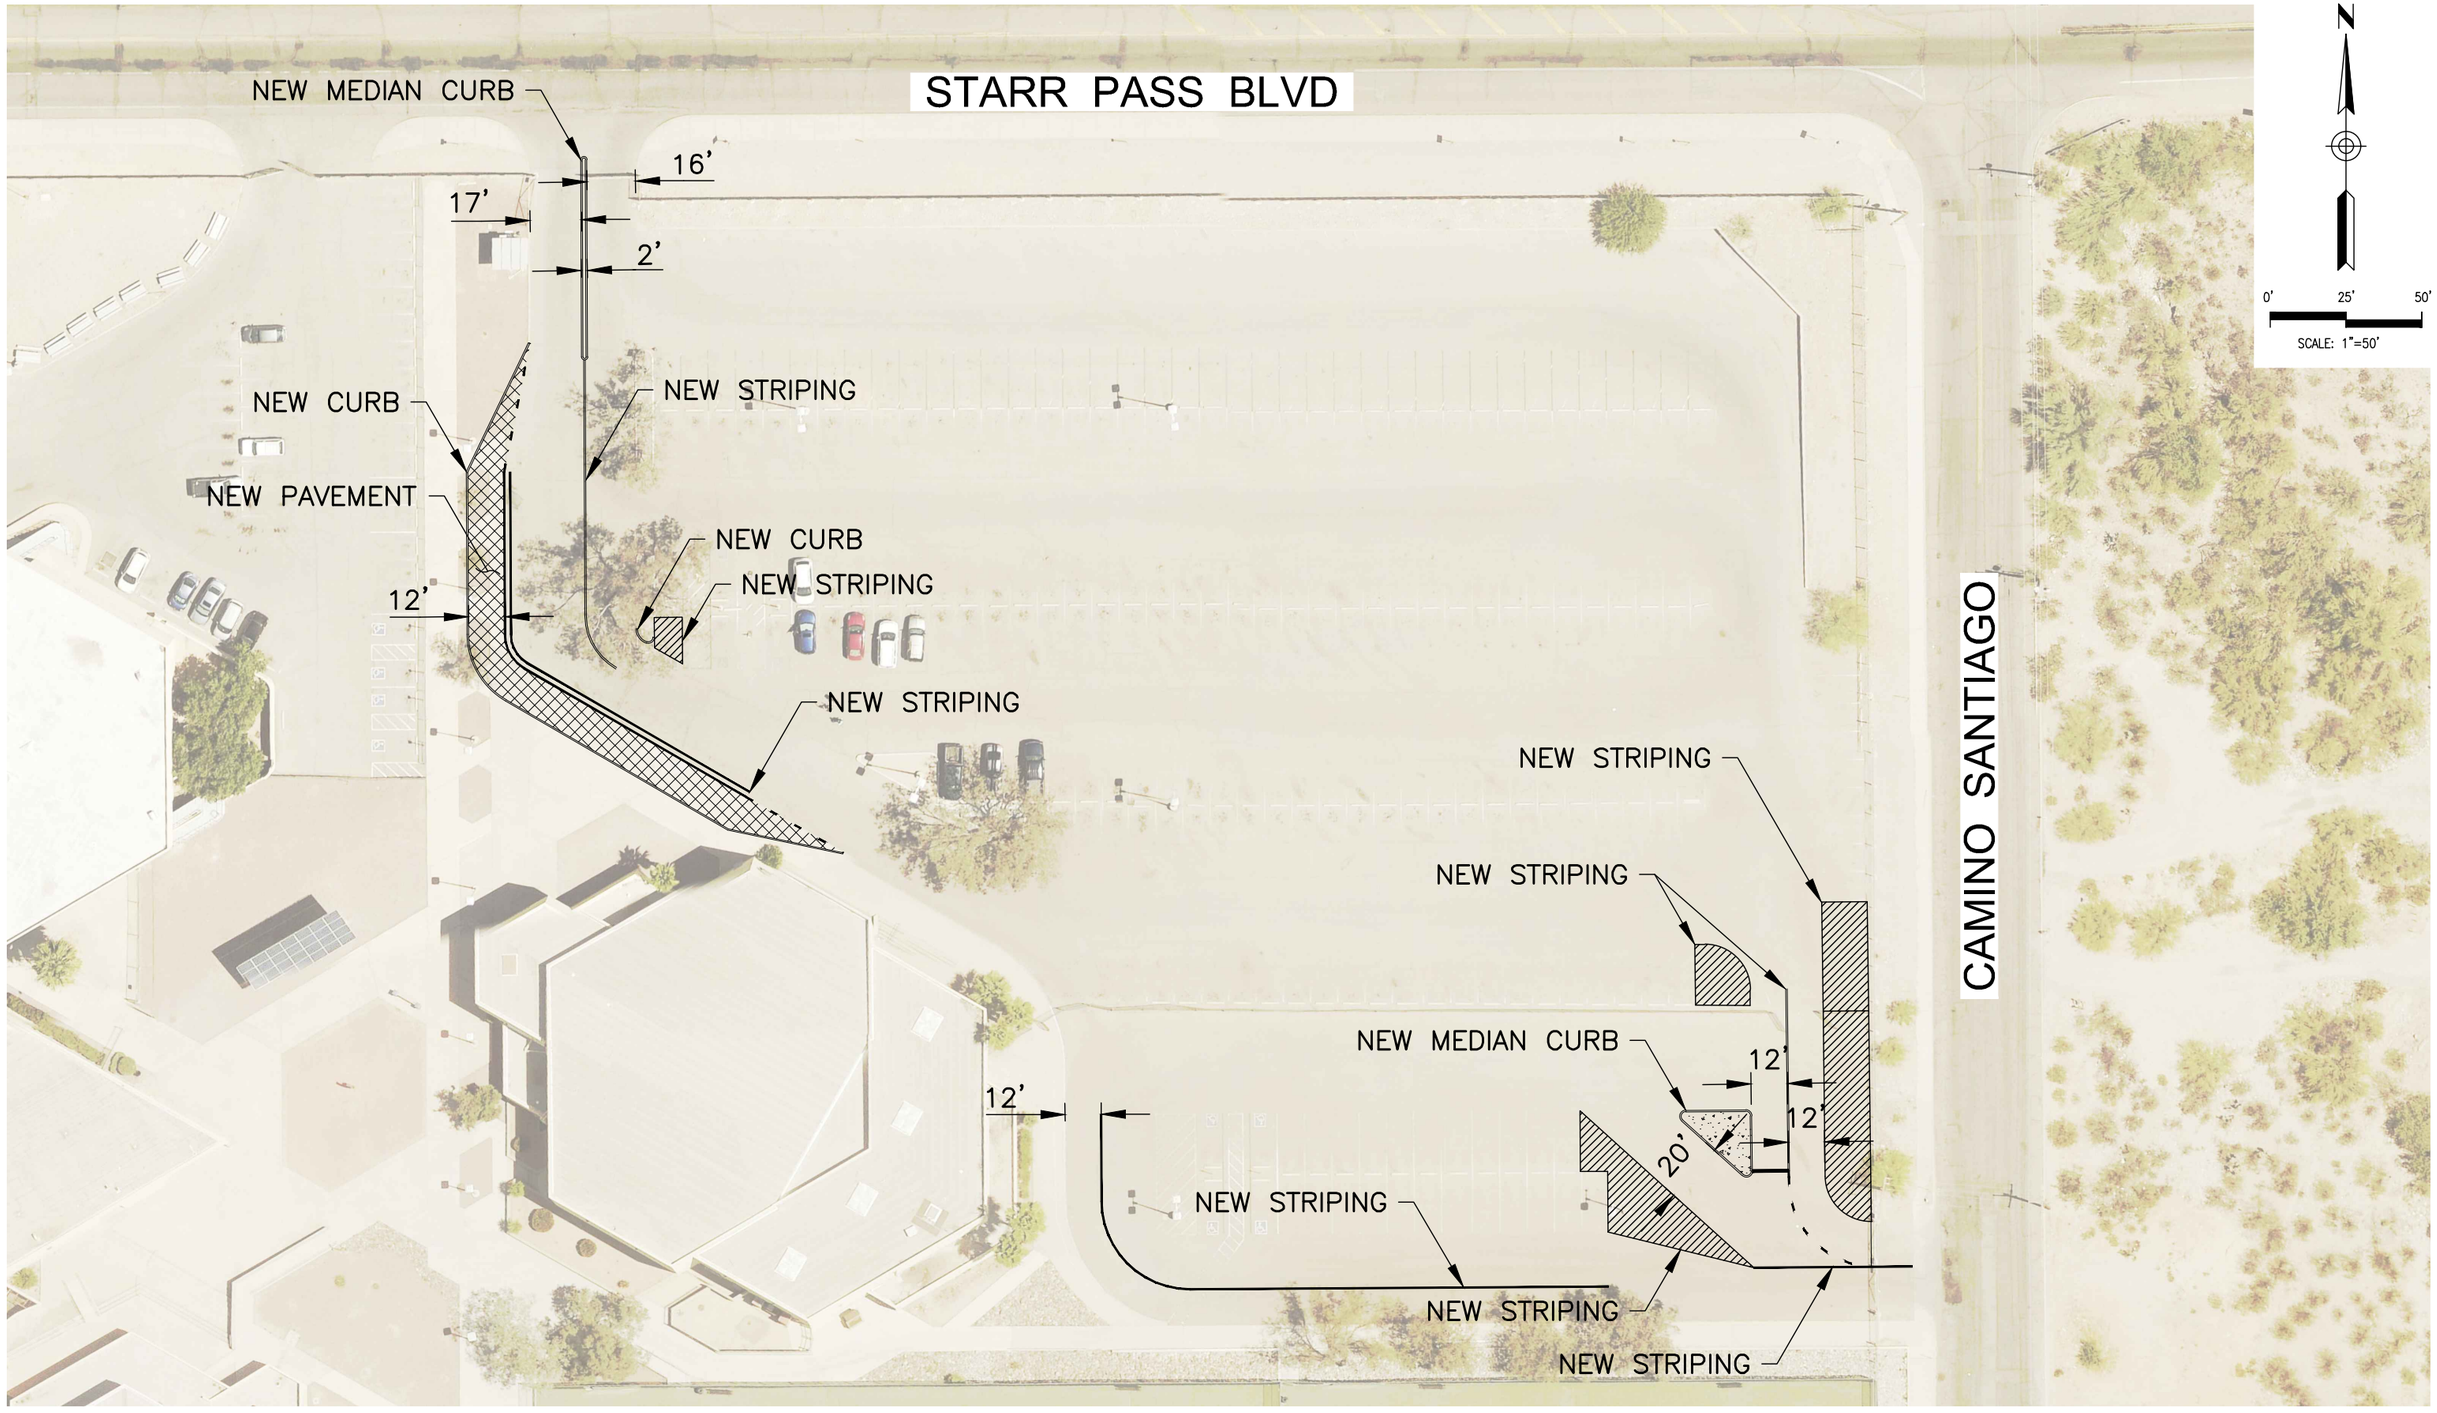

CHOLLA HIGH SCHOOL
PARKING LOT IMPROVEMENTS

Dibble Engineering
177 N. Church Avenue
Suite 711
Tucson, AZ 85701
P 520.495.4065