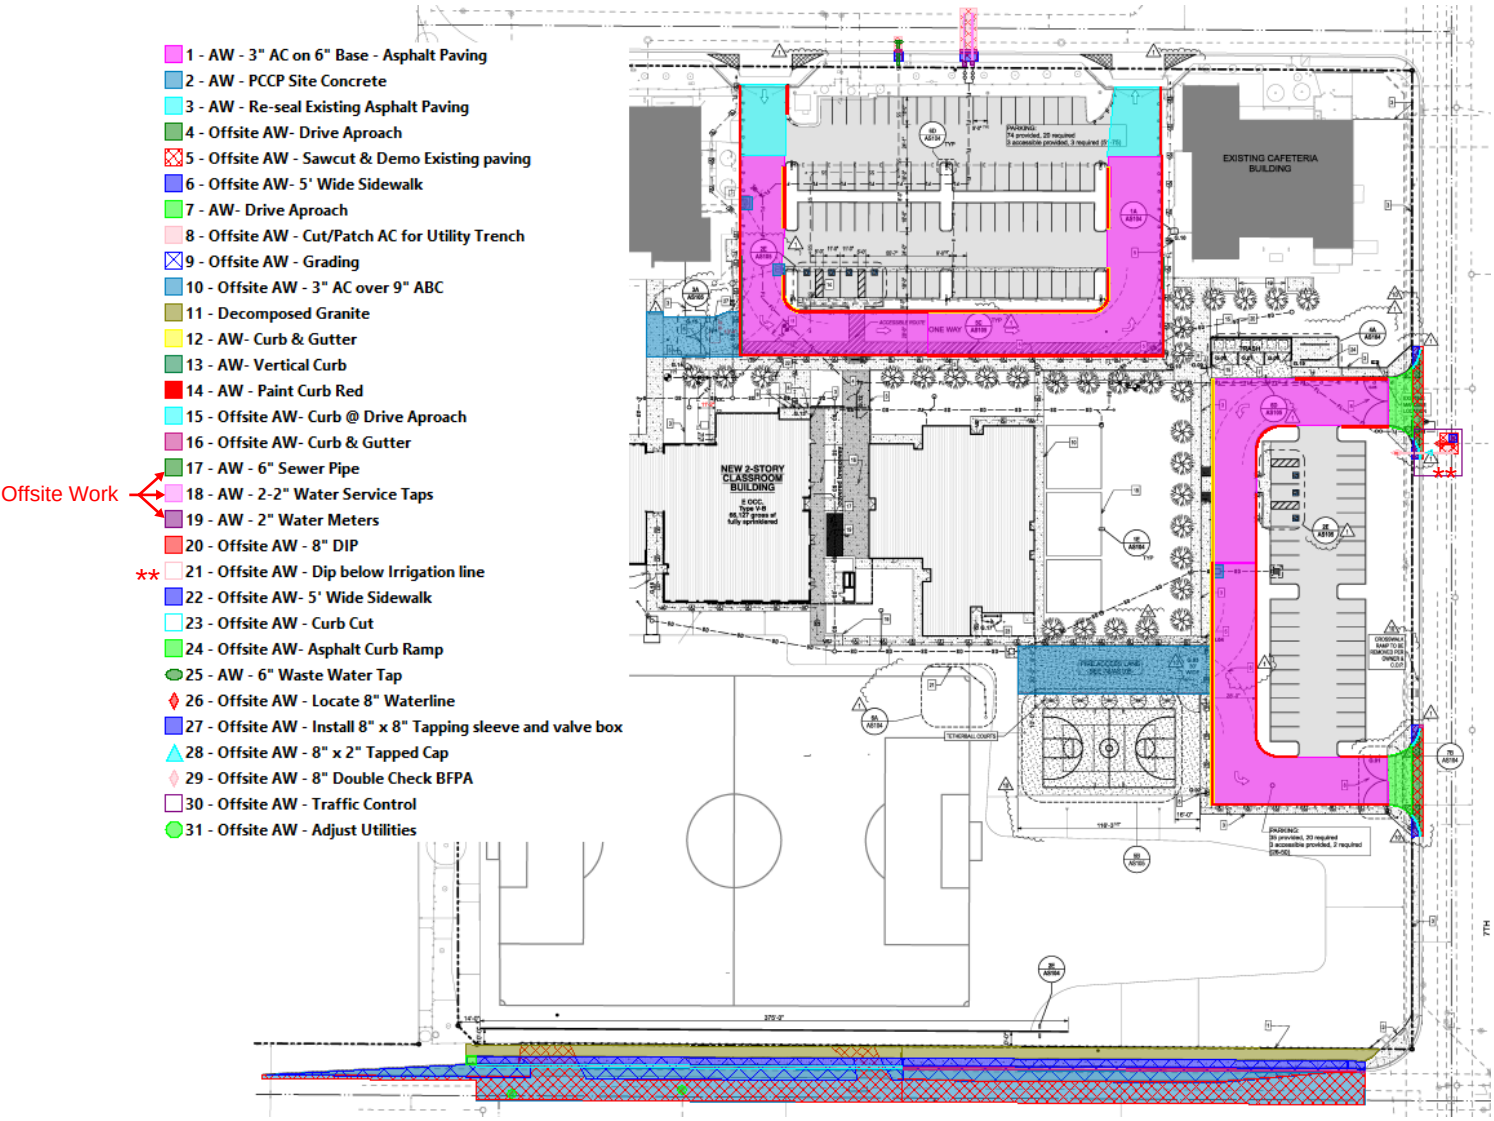

** Line 21 clarification: A Back Tap is required to have the valve installed out of the sidewalk, curb, and gutter area. There is not enough separation between existing waterline and irrigation line to DIP new tap per COP Standard Detail P1370. Cannot depict by drawing