


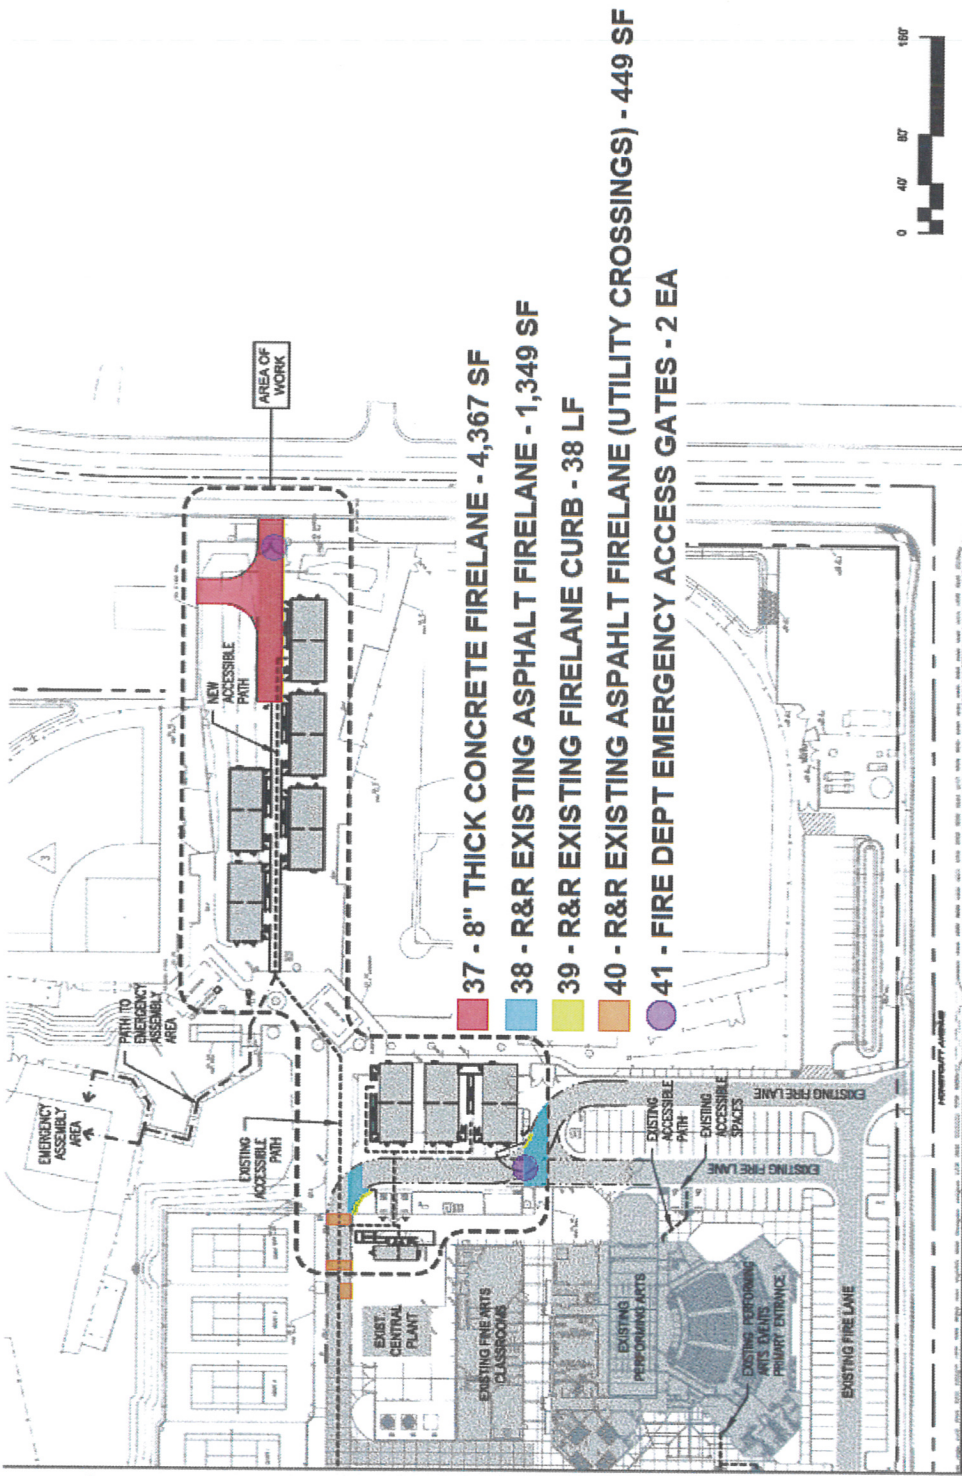

Revisions	
1	Coordination 3.28.19
2	City Comments 4.10.19
3	City Comments (On-Site) 4.23.19
4	City Comments (On-Site) 4.30.19

Maricopa High
School Modular
Classrooms

45012 W. Honeycutt Ave.
Maricopa, AZ 85139

AZ-1749

A0.4

Overall Site Plan