


C:\Users\adamr\src\Desktop\My Models\19) 7026-100 DV Site Model_adamr\src\nt

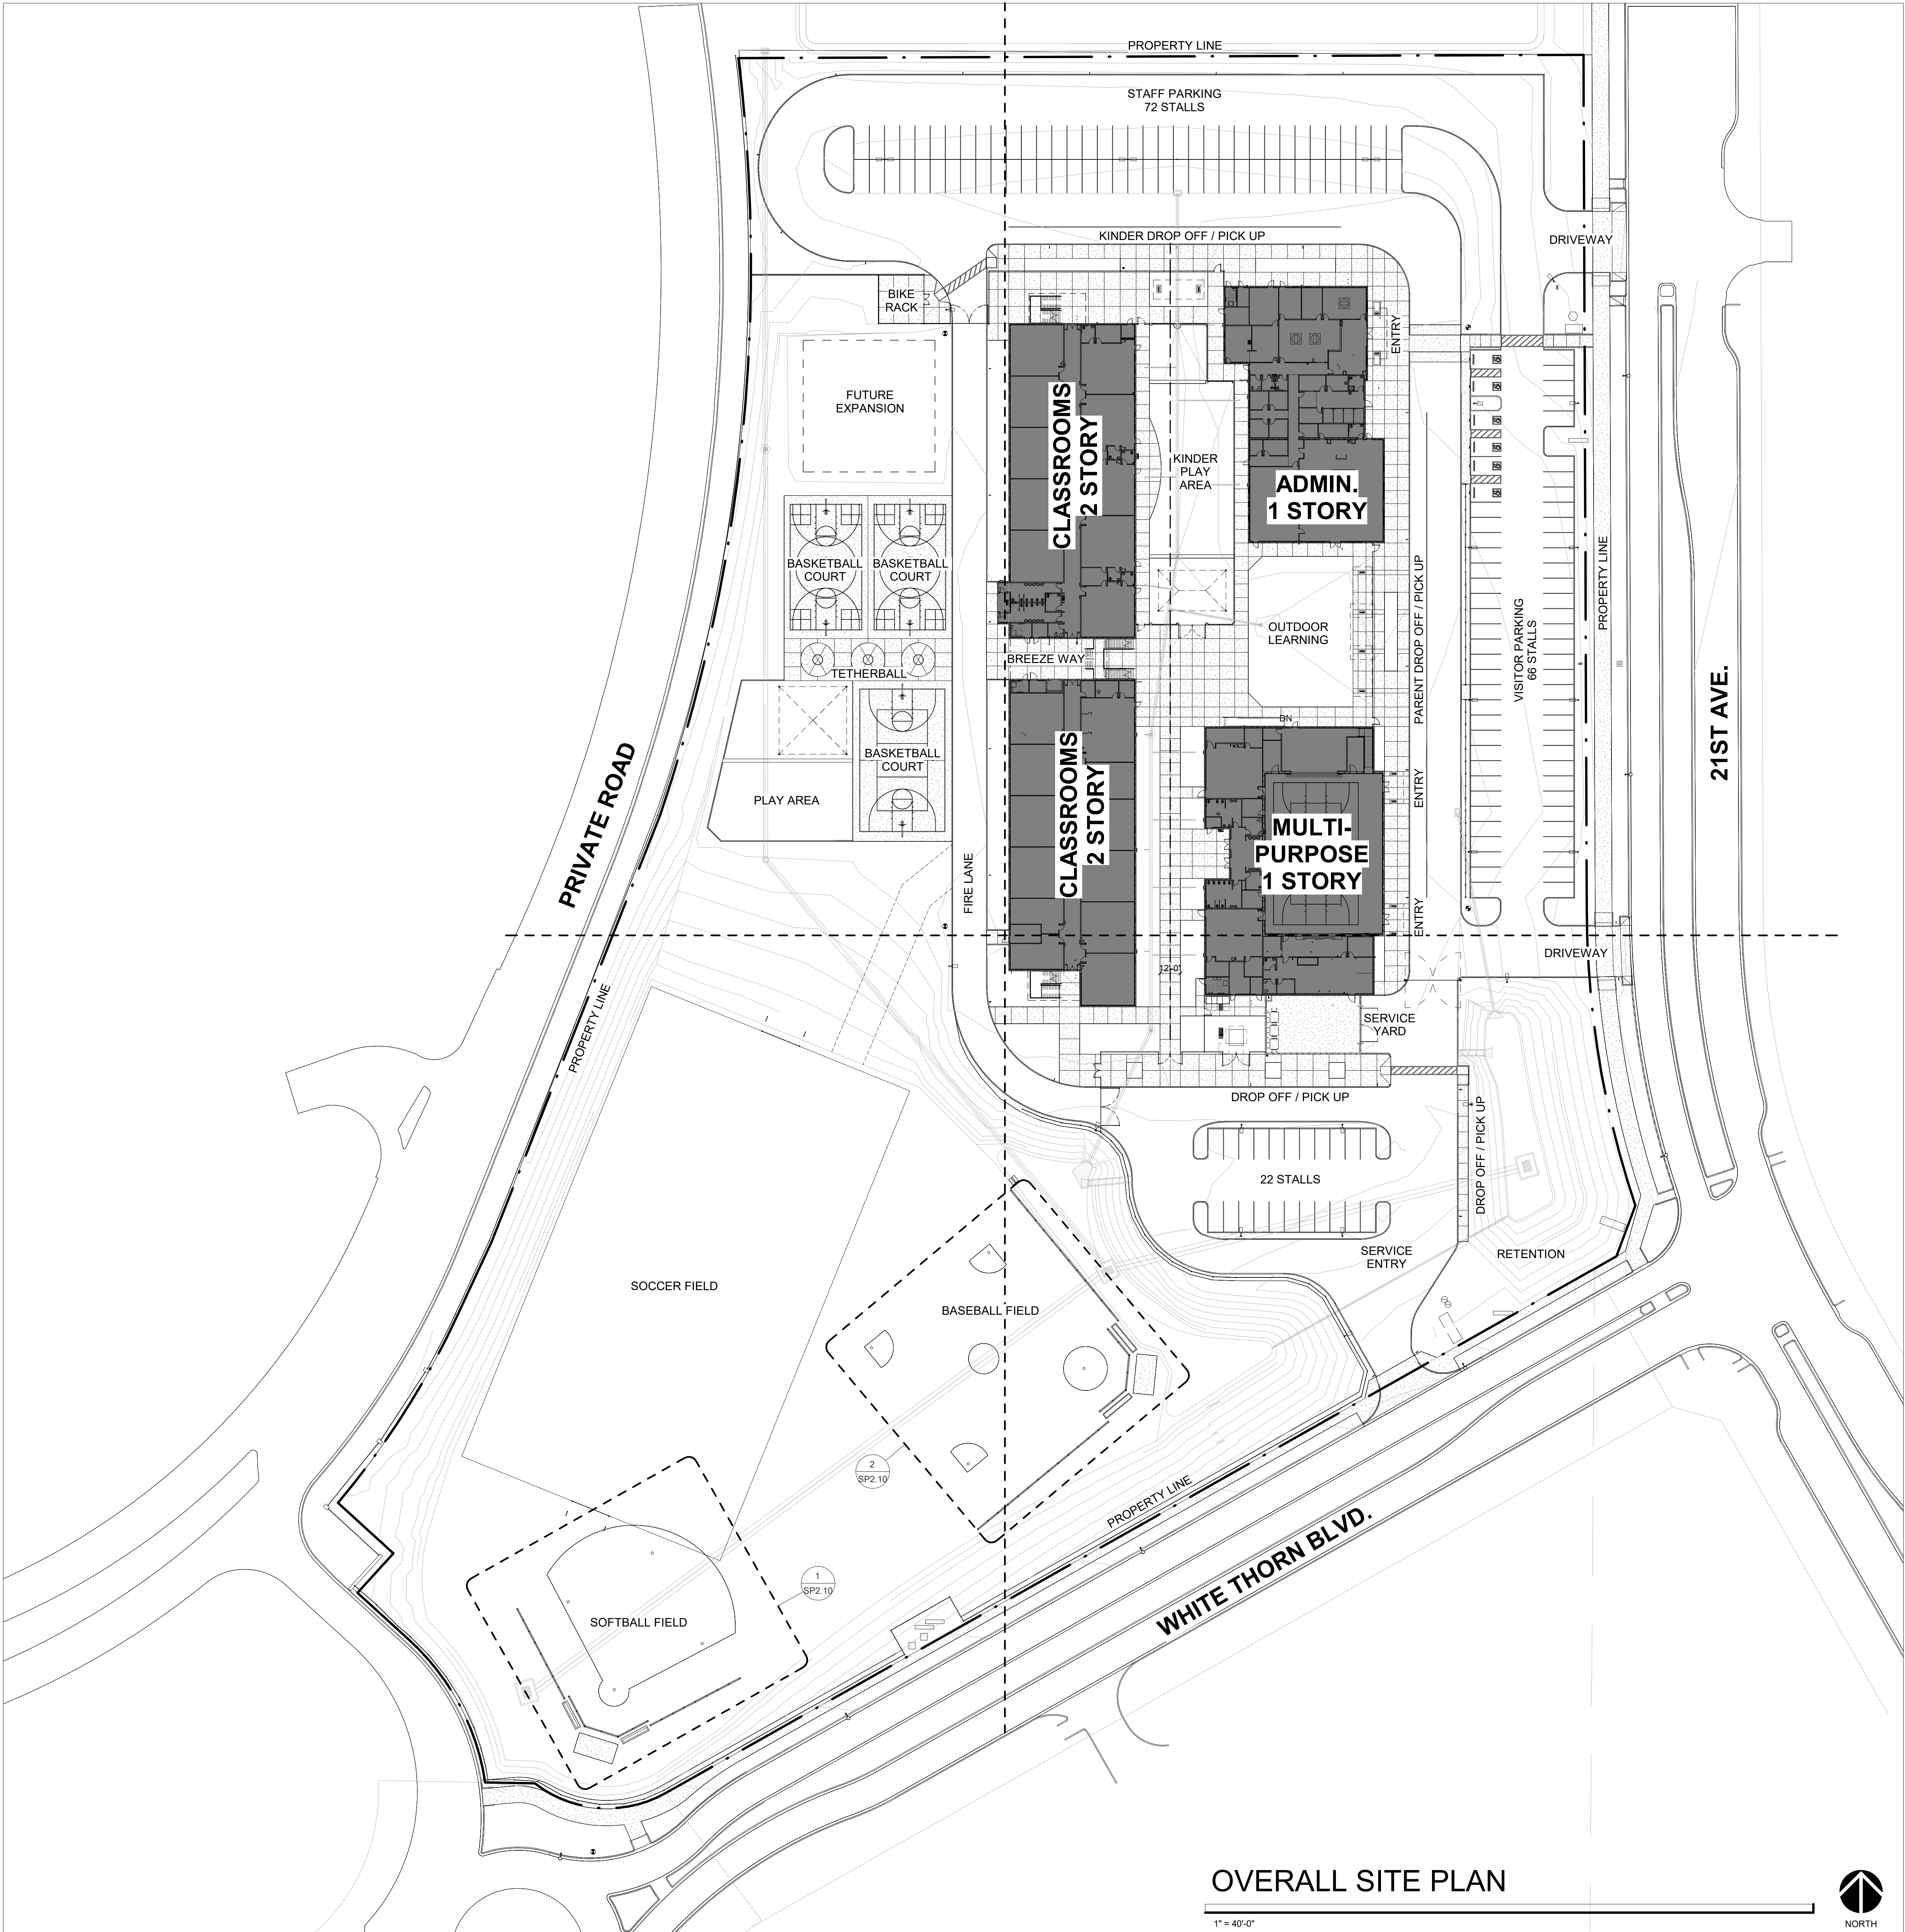

Project Number	7026-100
Date	06/24/19
Drawn By	SP
Checked By	JW

REVISION	DATE	DESCRIPTION

DEER VALLEY UNIFIED SCHOOL
DISTRICT NO. 97
21ST AVENUE & WHITE THORN BOULEVARD
PHOENIX, ARIZONA 85085
NEW SCHOOL NO. 31
K-8 SCHOOL

