


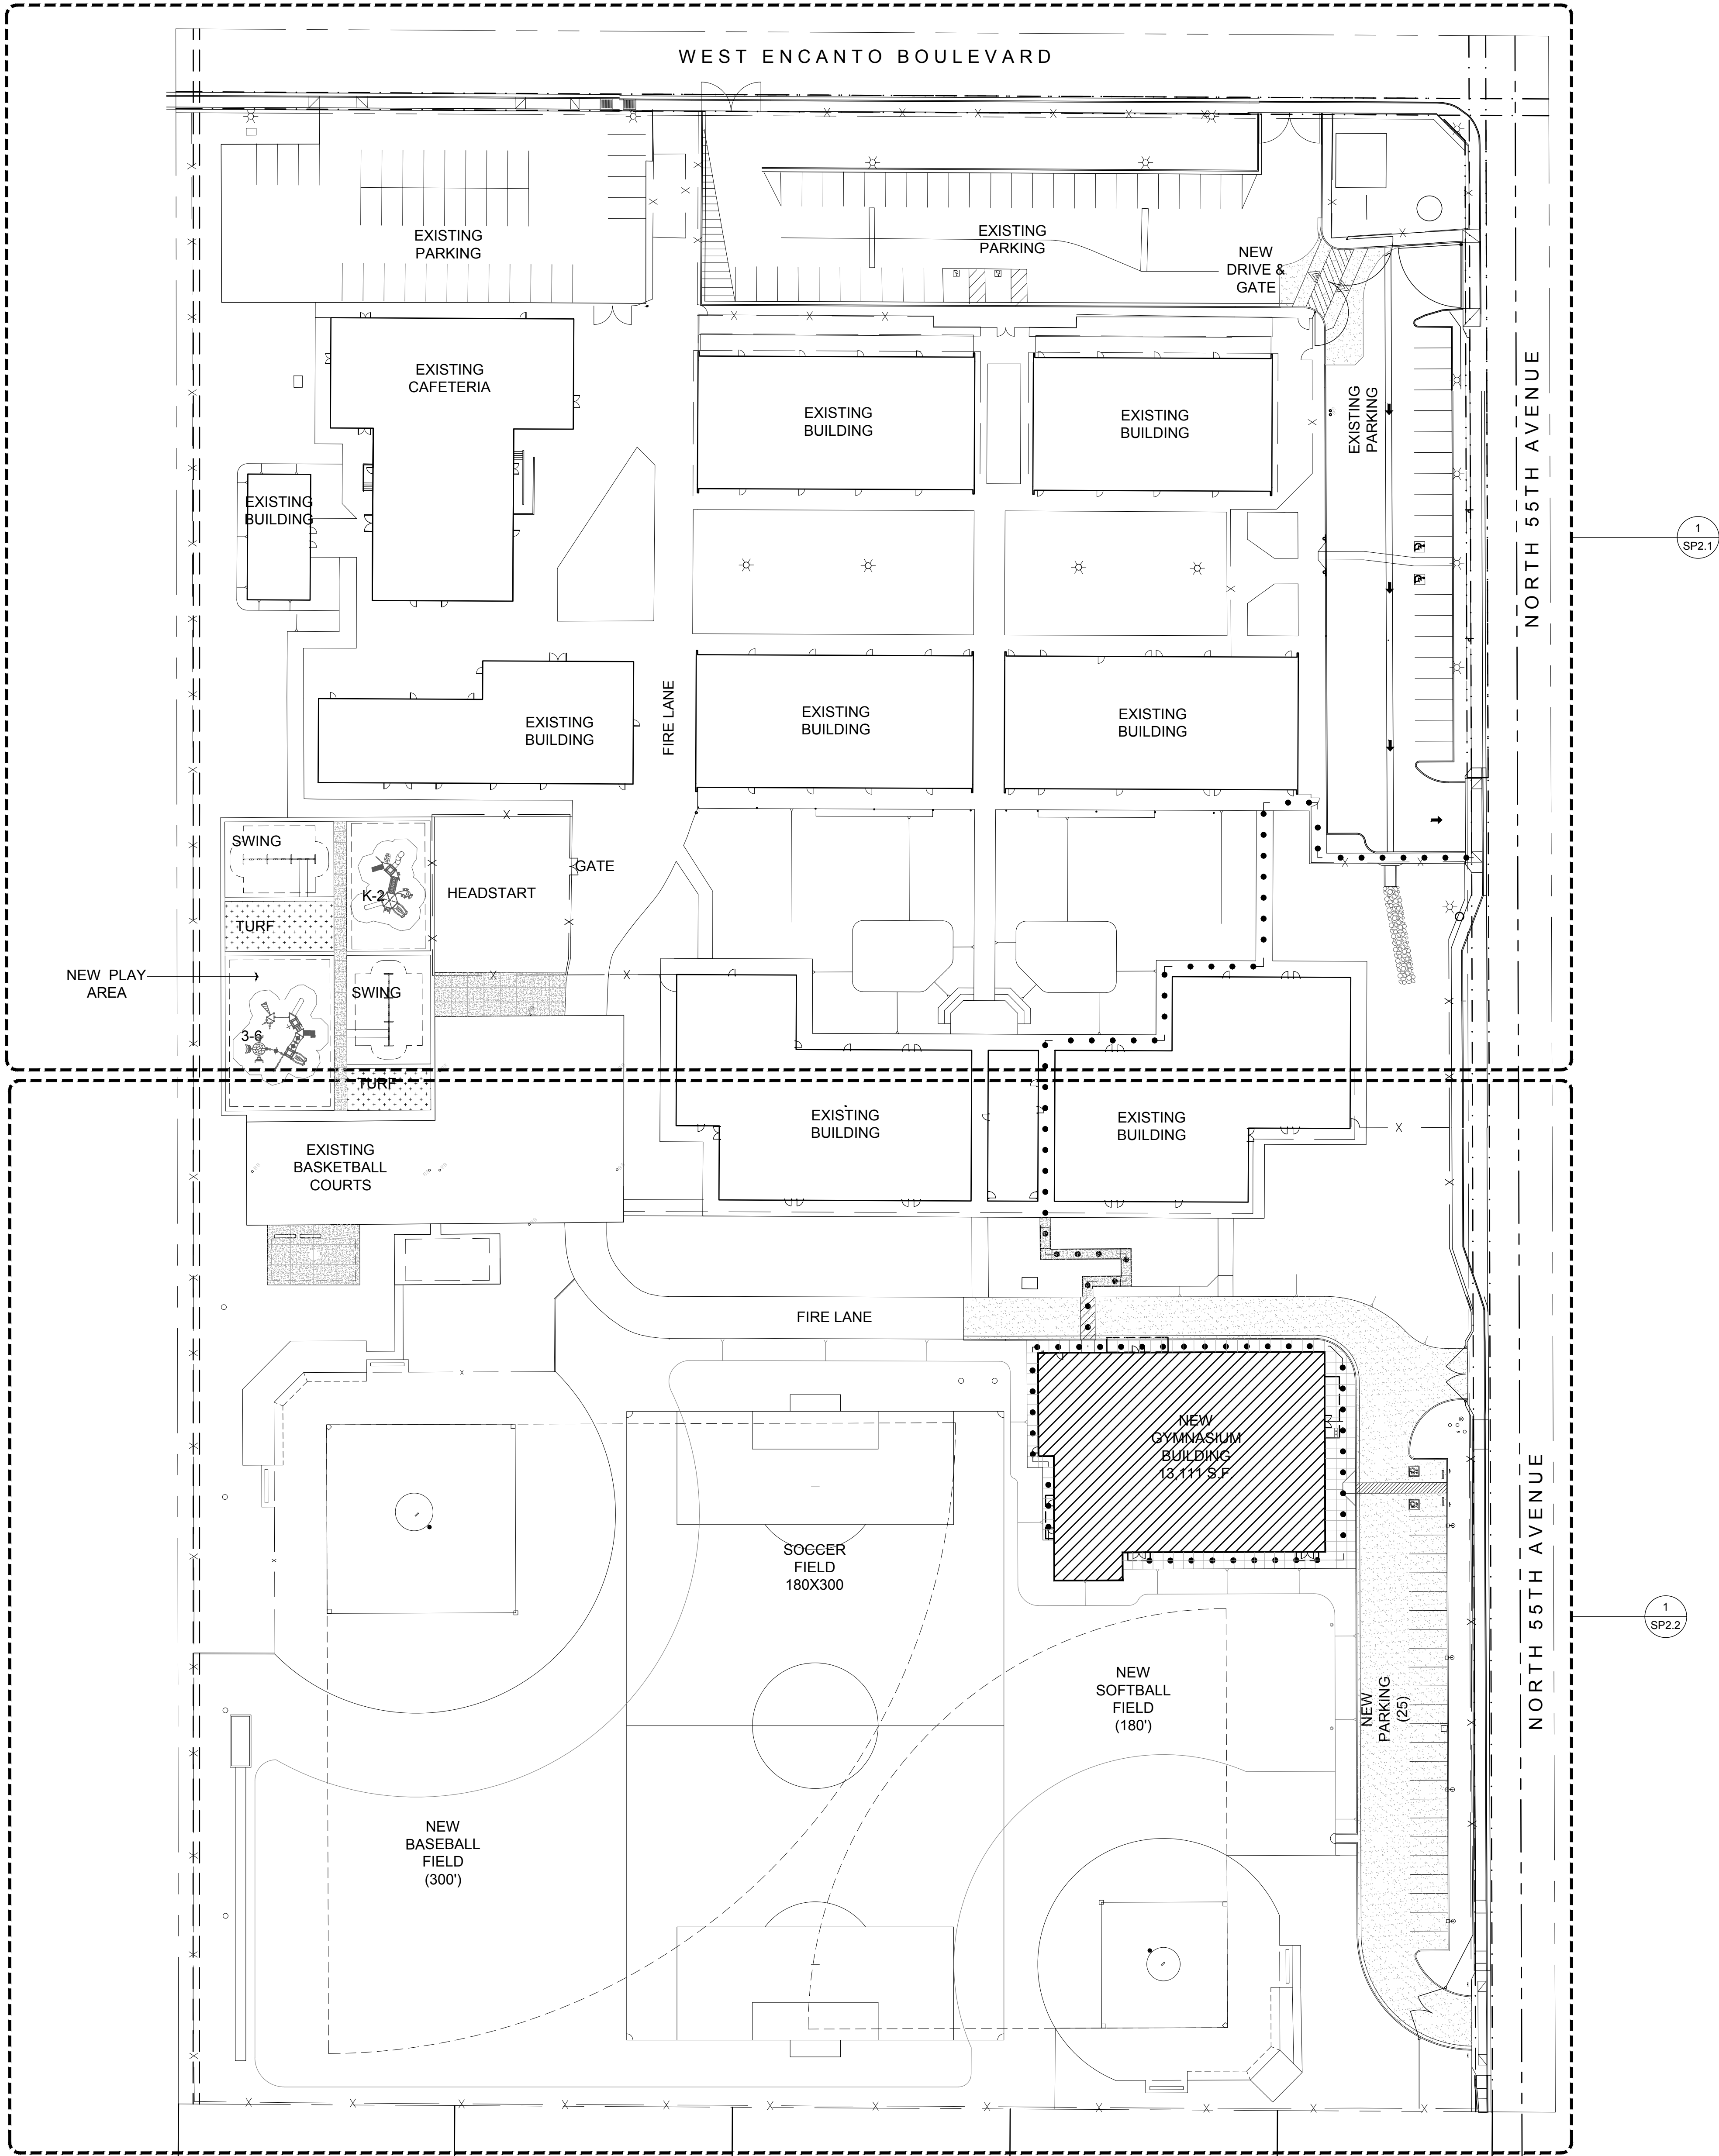

OVERALL SITE NEW

SCALE: 1" = 40'-0"



CARTWRIGHT ELEMENTARY
SCHOOL DISTRICT #83
2252 N. 55th AVE.
PHOENIX, ARIZONA 85035
NEW GYMNASIUM AT
CHARLES W. HARRIS SCHOOL




REVISION	DATE	DESCRIPTION

Project Number 7075-100	Date 8.11.21
Drawn By GK	Checked By JN

OVERALL SITE NEW

SP2.0

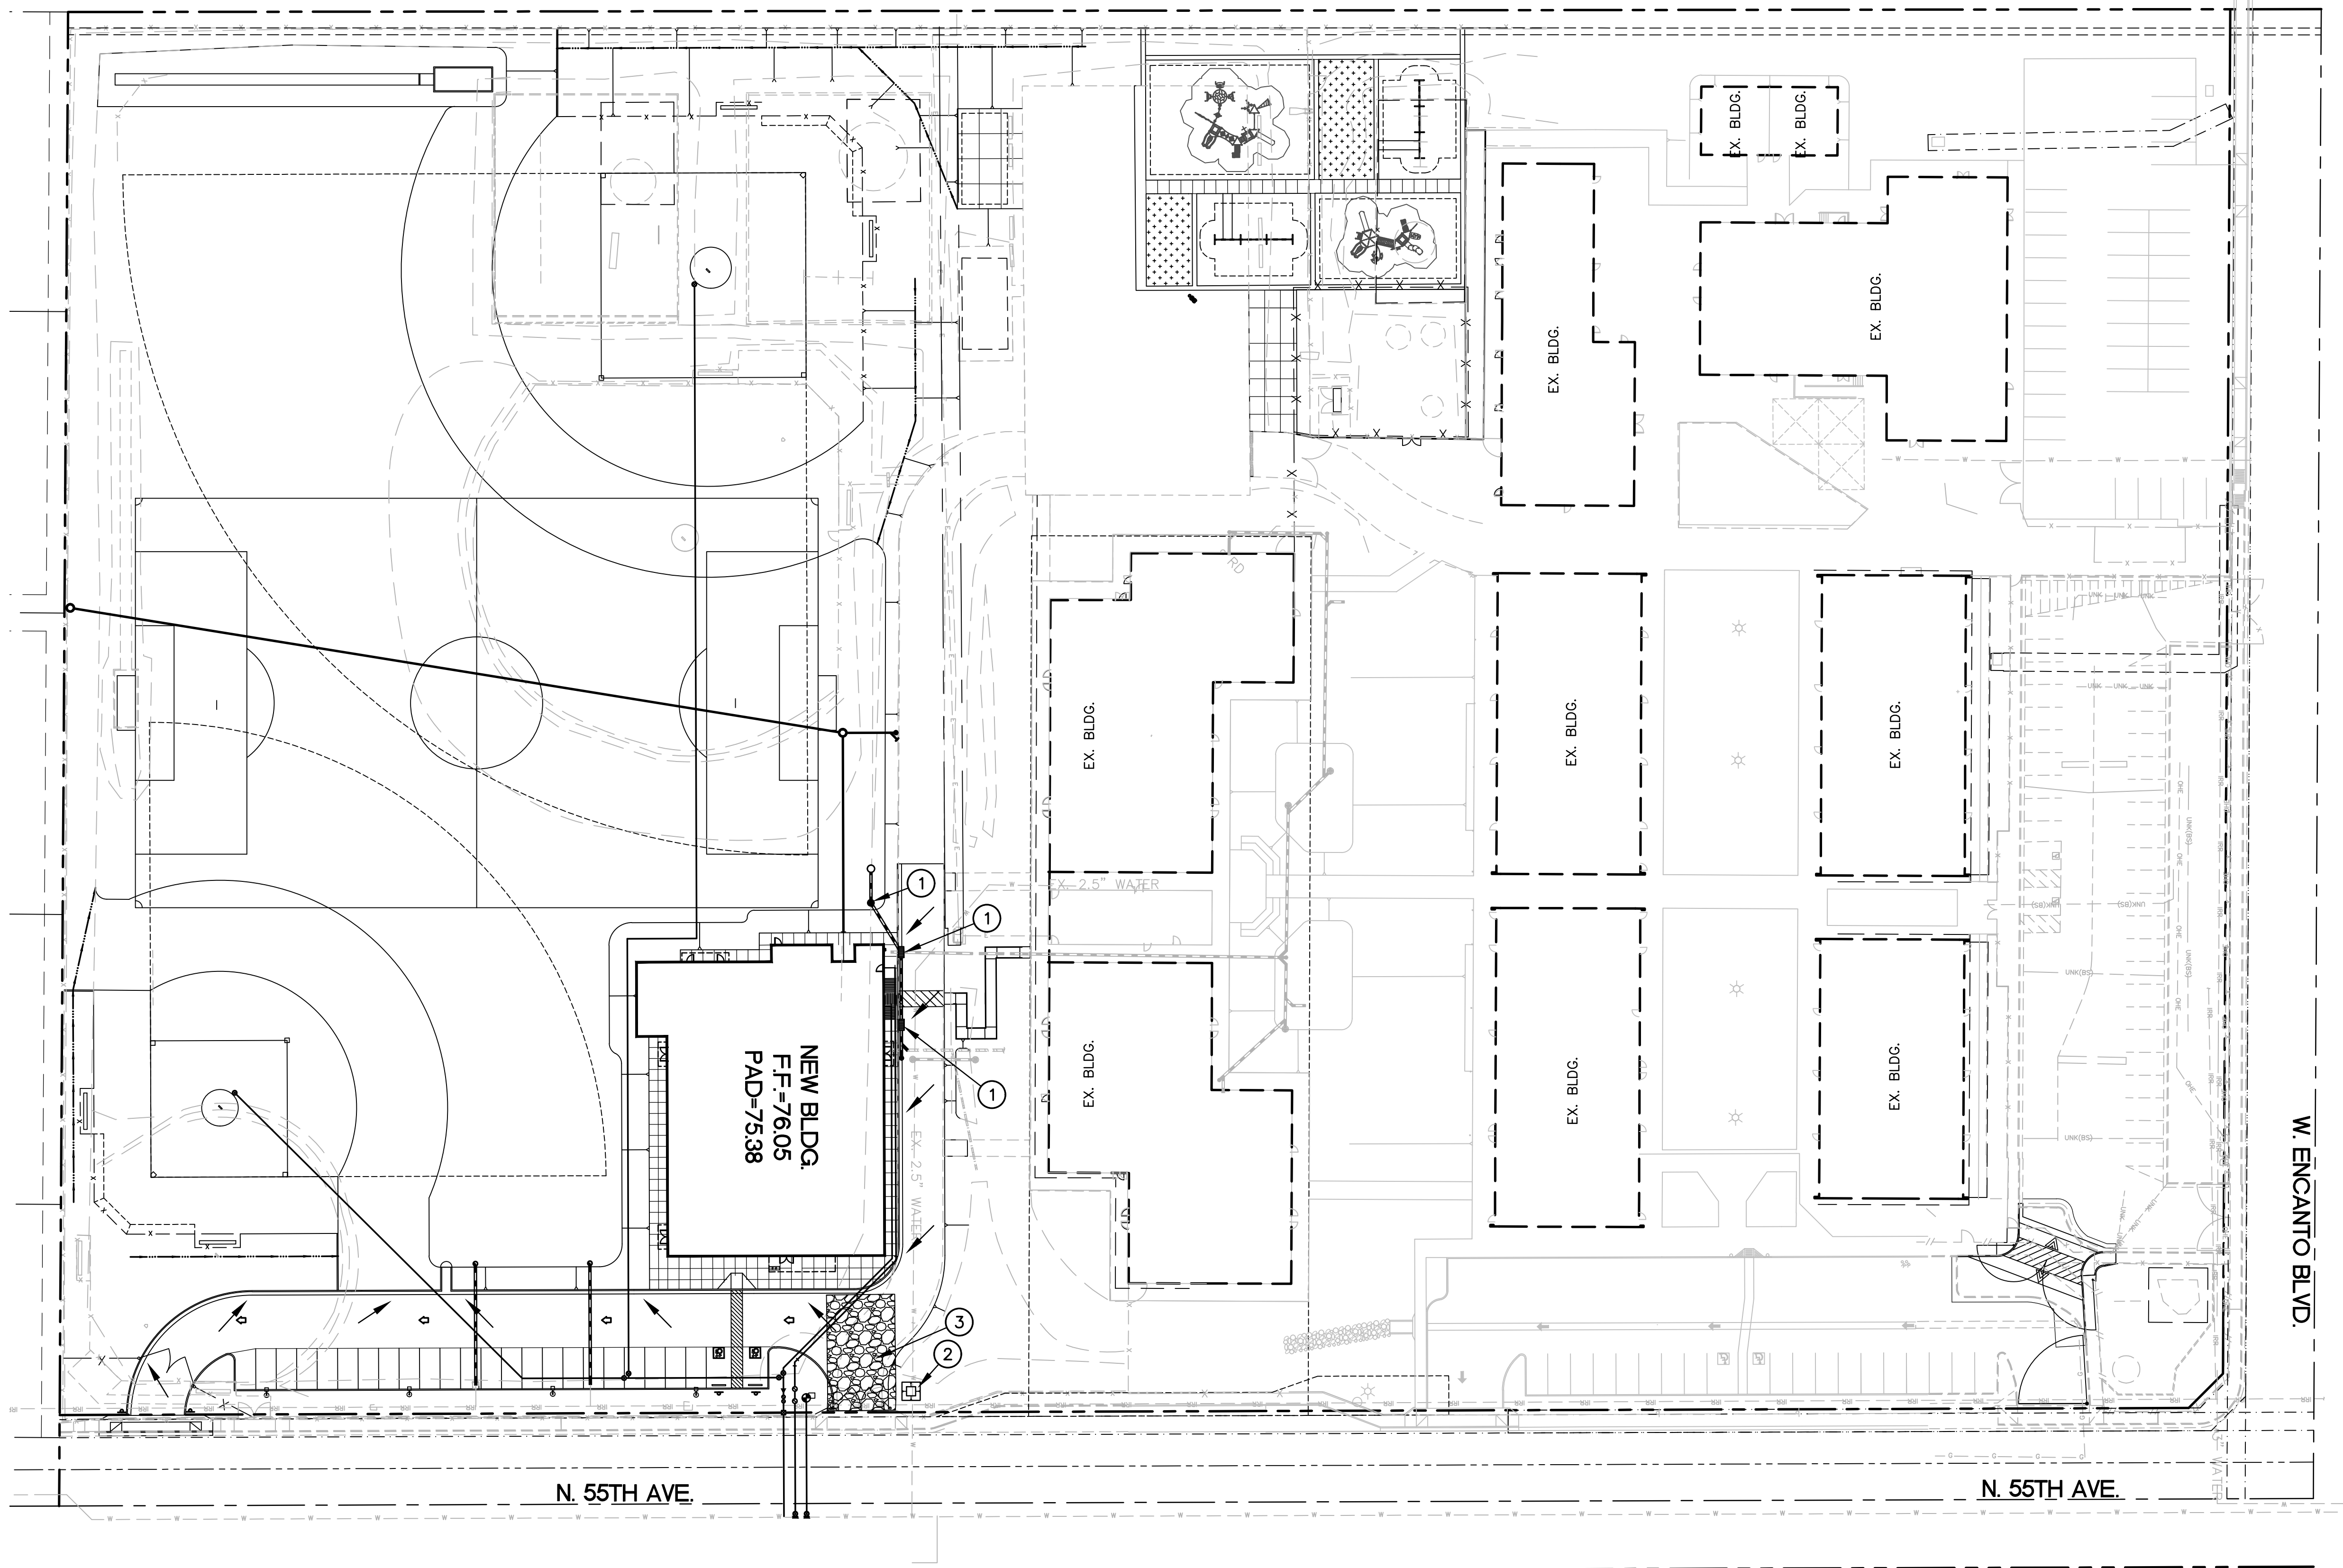

NOTE:
ALL BUBBLER BOXES, AREA DRAINS, CATCH BASINS, TRENCH DRAINS, ETC. SHALL HAVE TWO LAYERS OF MIRAFI 100X FABRIC INSTALLED BENEATH THE GRATE. FABRIC SHALL NOT BE REMOVED UNTIL PAVING AND LANDSCAPING ARE COMPLETE.



NOTE:
CONTRACTOR SHALL BE RESPONSIBLE FOR PROVIDING DUST CONTROL AND VEHICLE TRACK OUT MEASURES.

LEGEND

- PROPOSED CATCH BASIN
- PROPOSED DRYWELL
- DRAINAGE DIRECTION
- STABILIZED CONSTRUCTION ENTRANCE
- CONCRETE WASHOUT
- PROPOSED STORM DRAIN PIPE

CONSTRUCTION NOTES:

- INSTALL MIRAFI FABRIC INLET PROTECTION (BMP-60) SEE DETAIL ON SHEET SWM-1.
- INSTALL CONCRETE WASHOUT (GH-4) SEE DETAIL ON SHEET SWM-1.
- STABILIZED CONSTRUCTION ENTRANCE (EC-5) SEE DETAIL ON SWM-1.

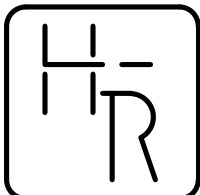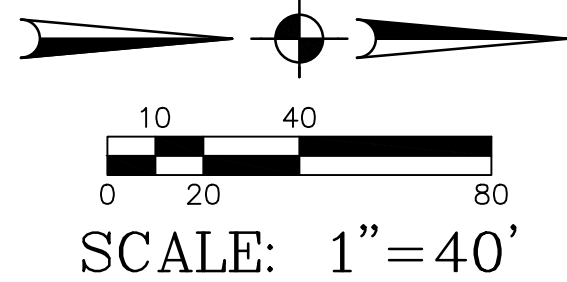

CONSULTING ENGINEERS & LAND SURVEYORS
9831 SOUTH 51ST STREET, SUITE C110
PHOENIX, ARIZONA 85044 (480)496-0244

CARTWRIGHT ELEMENTARY
SCHOOL DISTRICT #83
2252 N. 55TH AVENUE
PHOENIX, ARIZONA 85035
NEW GYMNASIUM AT
CHARLES W. HARRIS SCHOOL



Project Number	Date	Revisions
7065-100	08.11.2021	
Drawn By	A.N.M.	
Checked By	D.R.O.	

100% CD SET
STORMWATER
MANAGEMENT PLAN
2 OF 2
SWM-2

adm
group
architecture.
design.
management.

27055SW2.DWG
2/00 WEST 15TH STREET | TEMPE, AZ 85281 | 480.285.3800