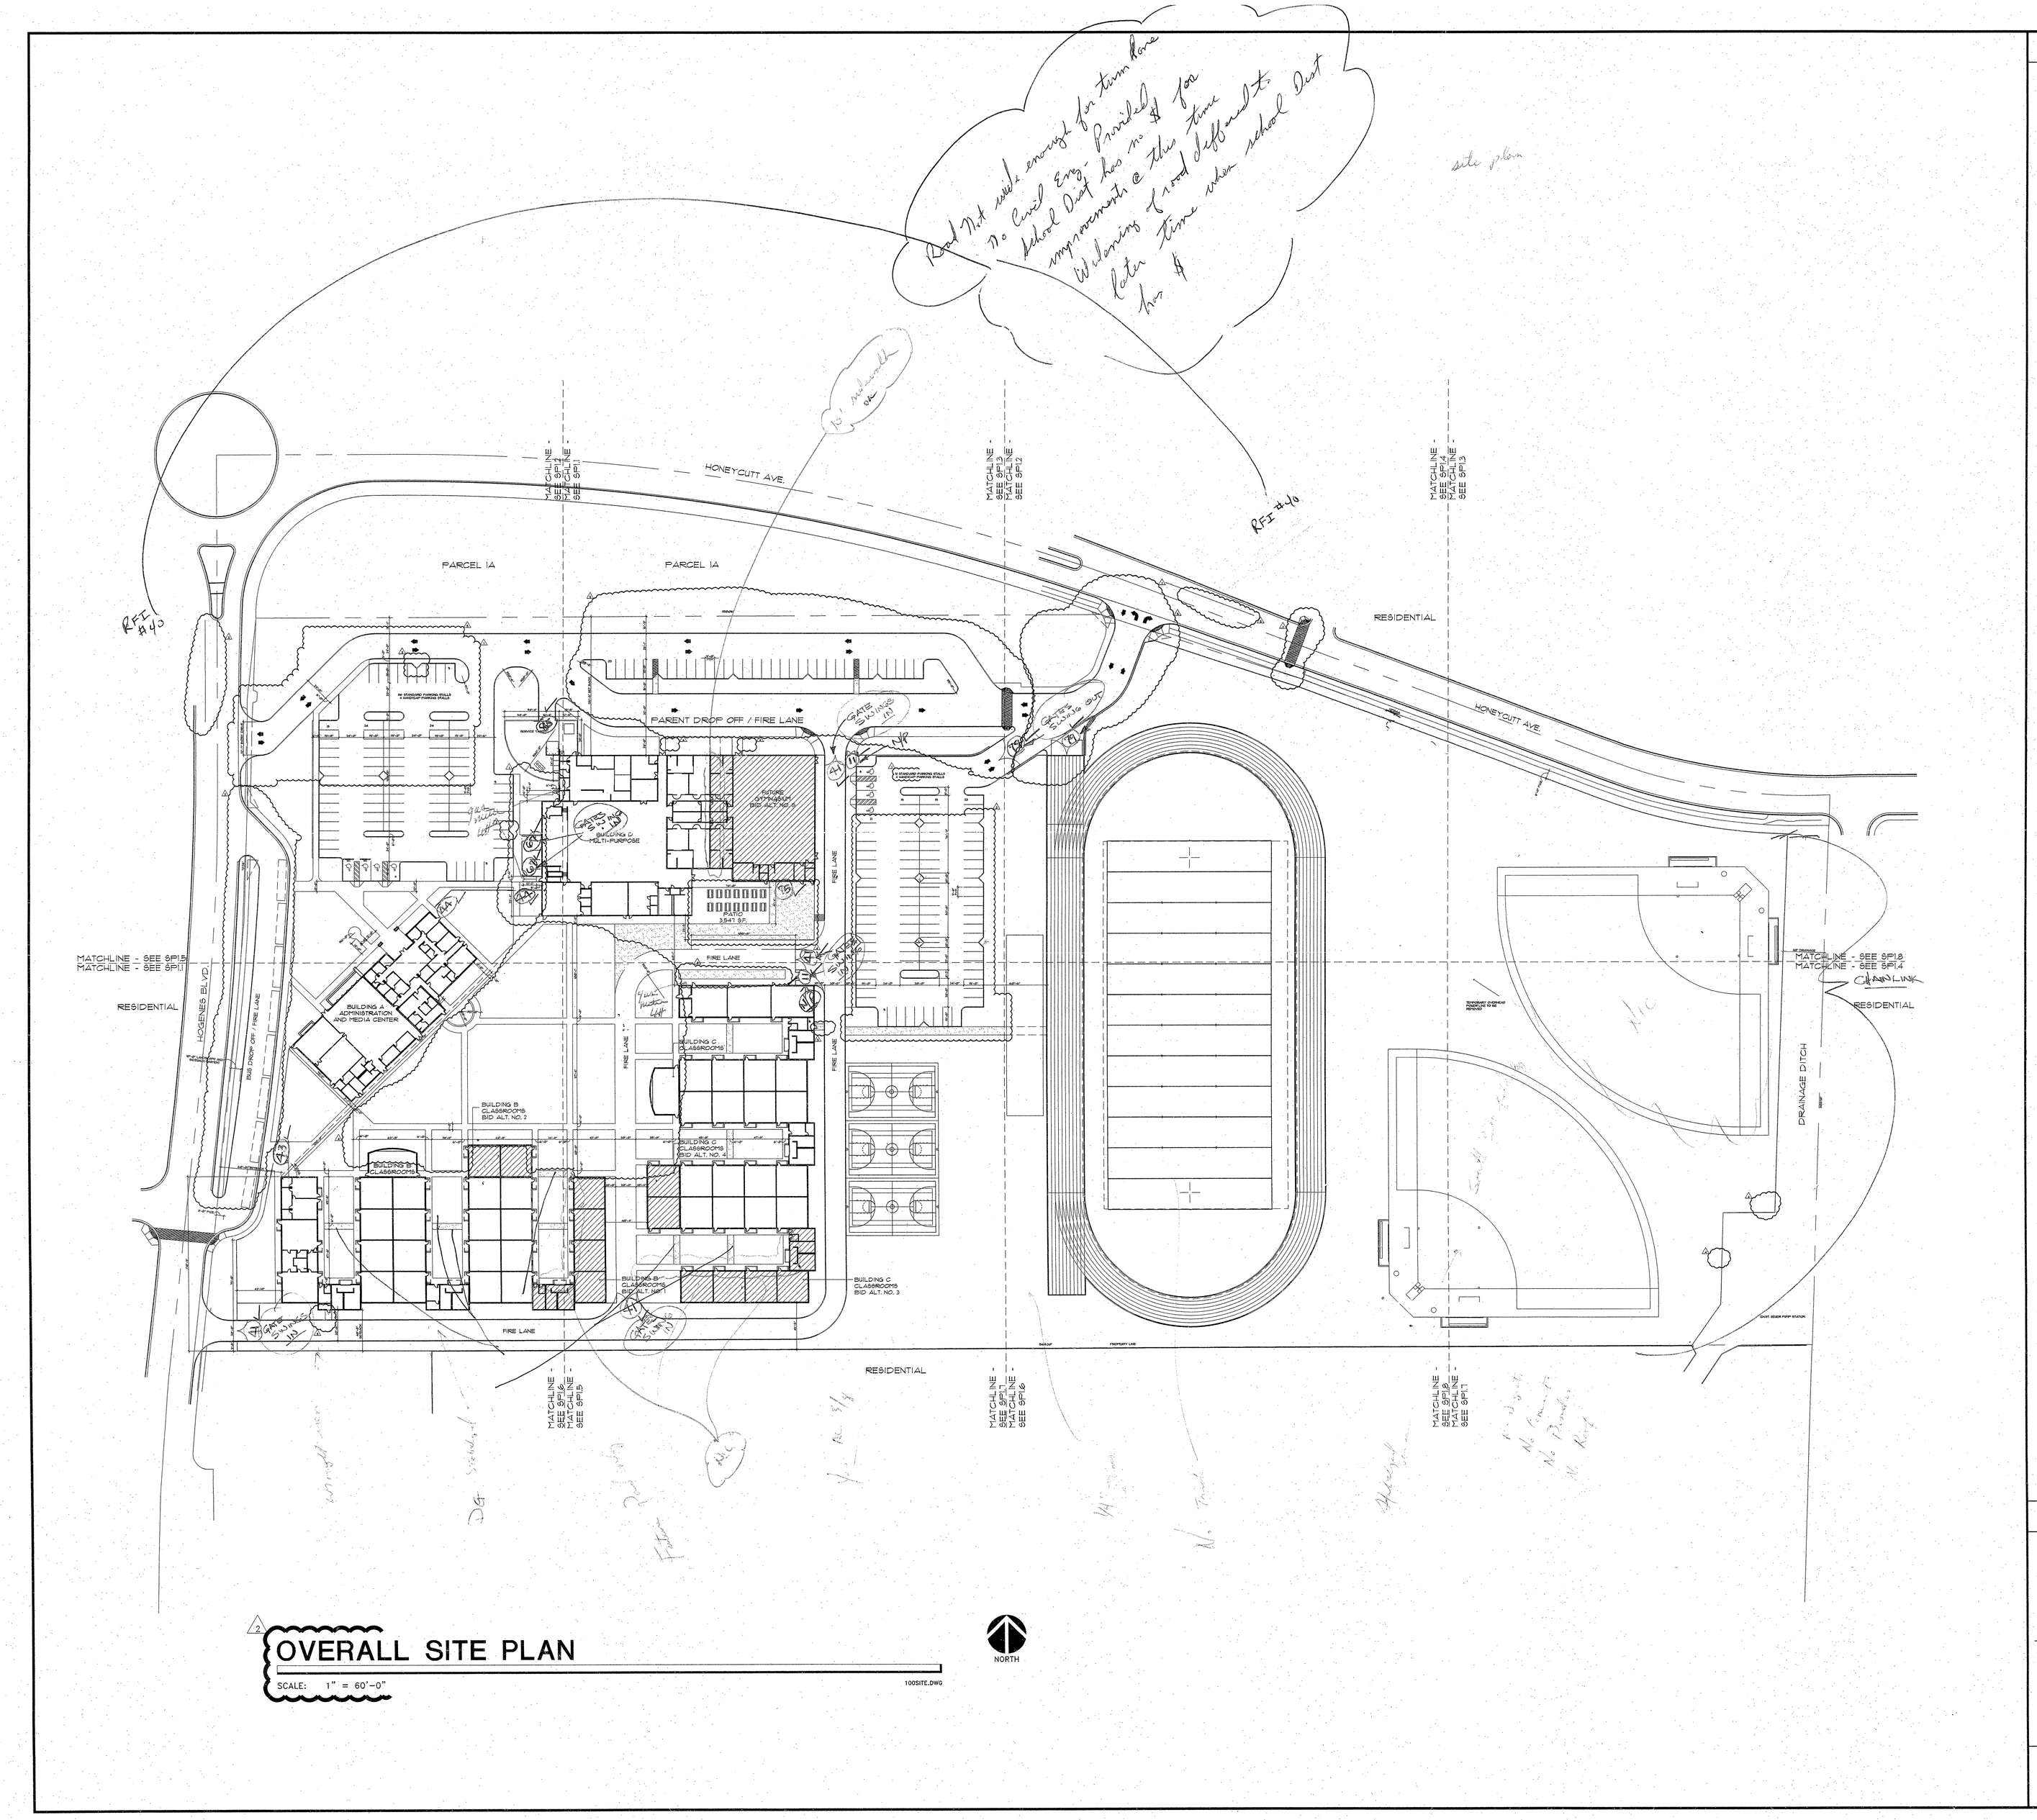

OVERALL SITE PLAN

SCALE: 1" = 60'-0"

100SITE.DWG

KEYNOTES:

KEYPLAN:

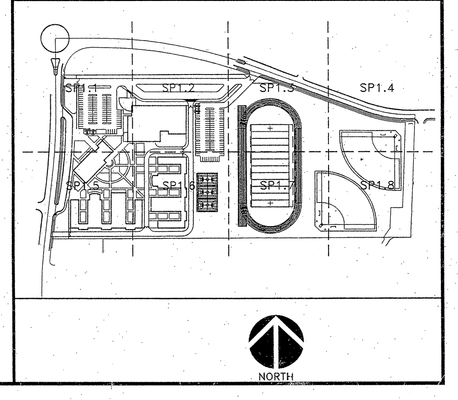

adm group, inc.
one arizona center, suite 555
400 east van buren street
phoenix, arizona 85004-2265
tel: 602.253.5555 fax: 602.253.5595

26587
MICHAEL D. SCHUBERT
2-24-09
Date Signed
ARIZONA, U.S.A.

MARICOPA UNIFIED
SCHOOL DISTRICT NO. 20
45012 WEST HONEYCUTT AVENUE
MARICOPA, ARIZONA 85239

MARICOPA WELLS
JUNIOR HIGH SCHOOL
GRADES 7-9

Revisions	Date	Description
1	01.20.06	CITY COMMENTS
2	01.20.06	VALUE ENGINEERING
3	02.24.06	CITY SITE REVIEW
4	02.24.06	VALUE ENGINEERING
5	03.08.06	CITY SITE REVIEW

Project Number 5570-100
Date 12.02.05
Drawn By TLG/CRG/JBA
Checked By MDS

SITE PLAN
SP1.0

SFB PROJECT NO.: 110220000-5-09-007N